



Turowski2 Architecture

P.O. Box 1290
313 Wareham Road
Marion, MA 02738

508.758.9777 phone
508.748.2444 fax

www.t2architecture.com
CONSULTANT:

STAMP:

REVISIONS:

No.	Description	Date
2	Addendum 02	9/27/2021

UPTON COMMUNITY CENTER
9 MILFORD STREET, UPTON, MA 01568
BIDDING

TITLE:
FIRST FLOOR PLAN

JOB NUMBER:
20-05

DRAWN BY:
CL

CHECKED BY:
BS


DATE:
9/8/2021

SCALE:
1/8" = 1'-0"

SHEET NO.:


A1.21

SEE GENERAL NOTE 47 ON G.00 FOR SHEAR WALL LOCATIONS AND CONSTRUCTION

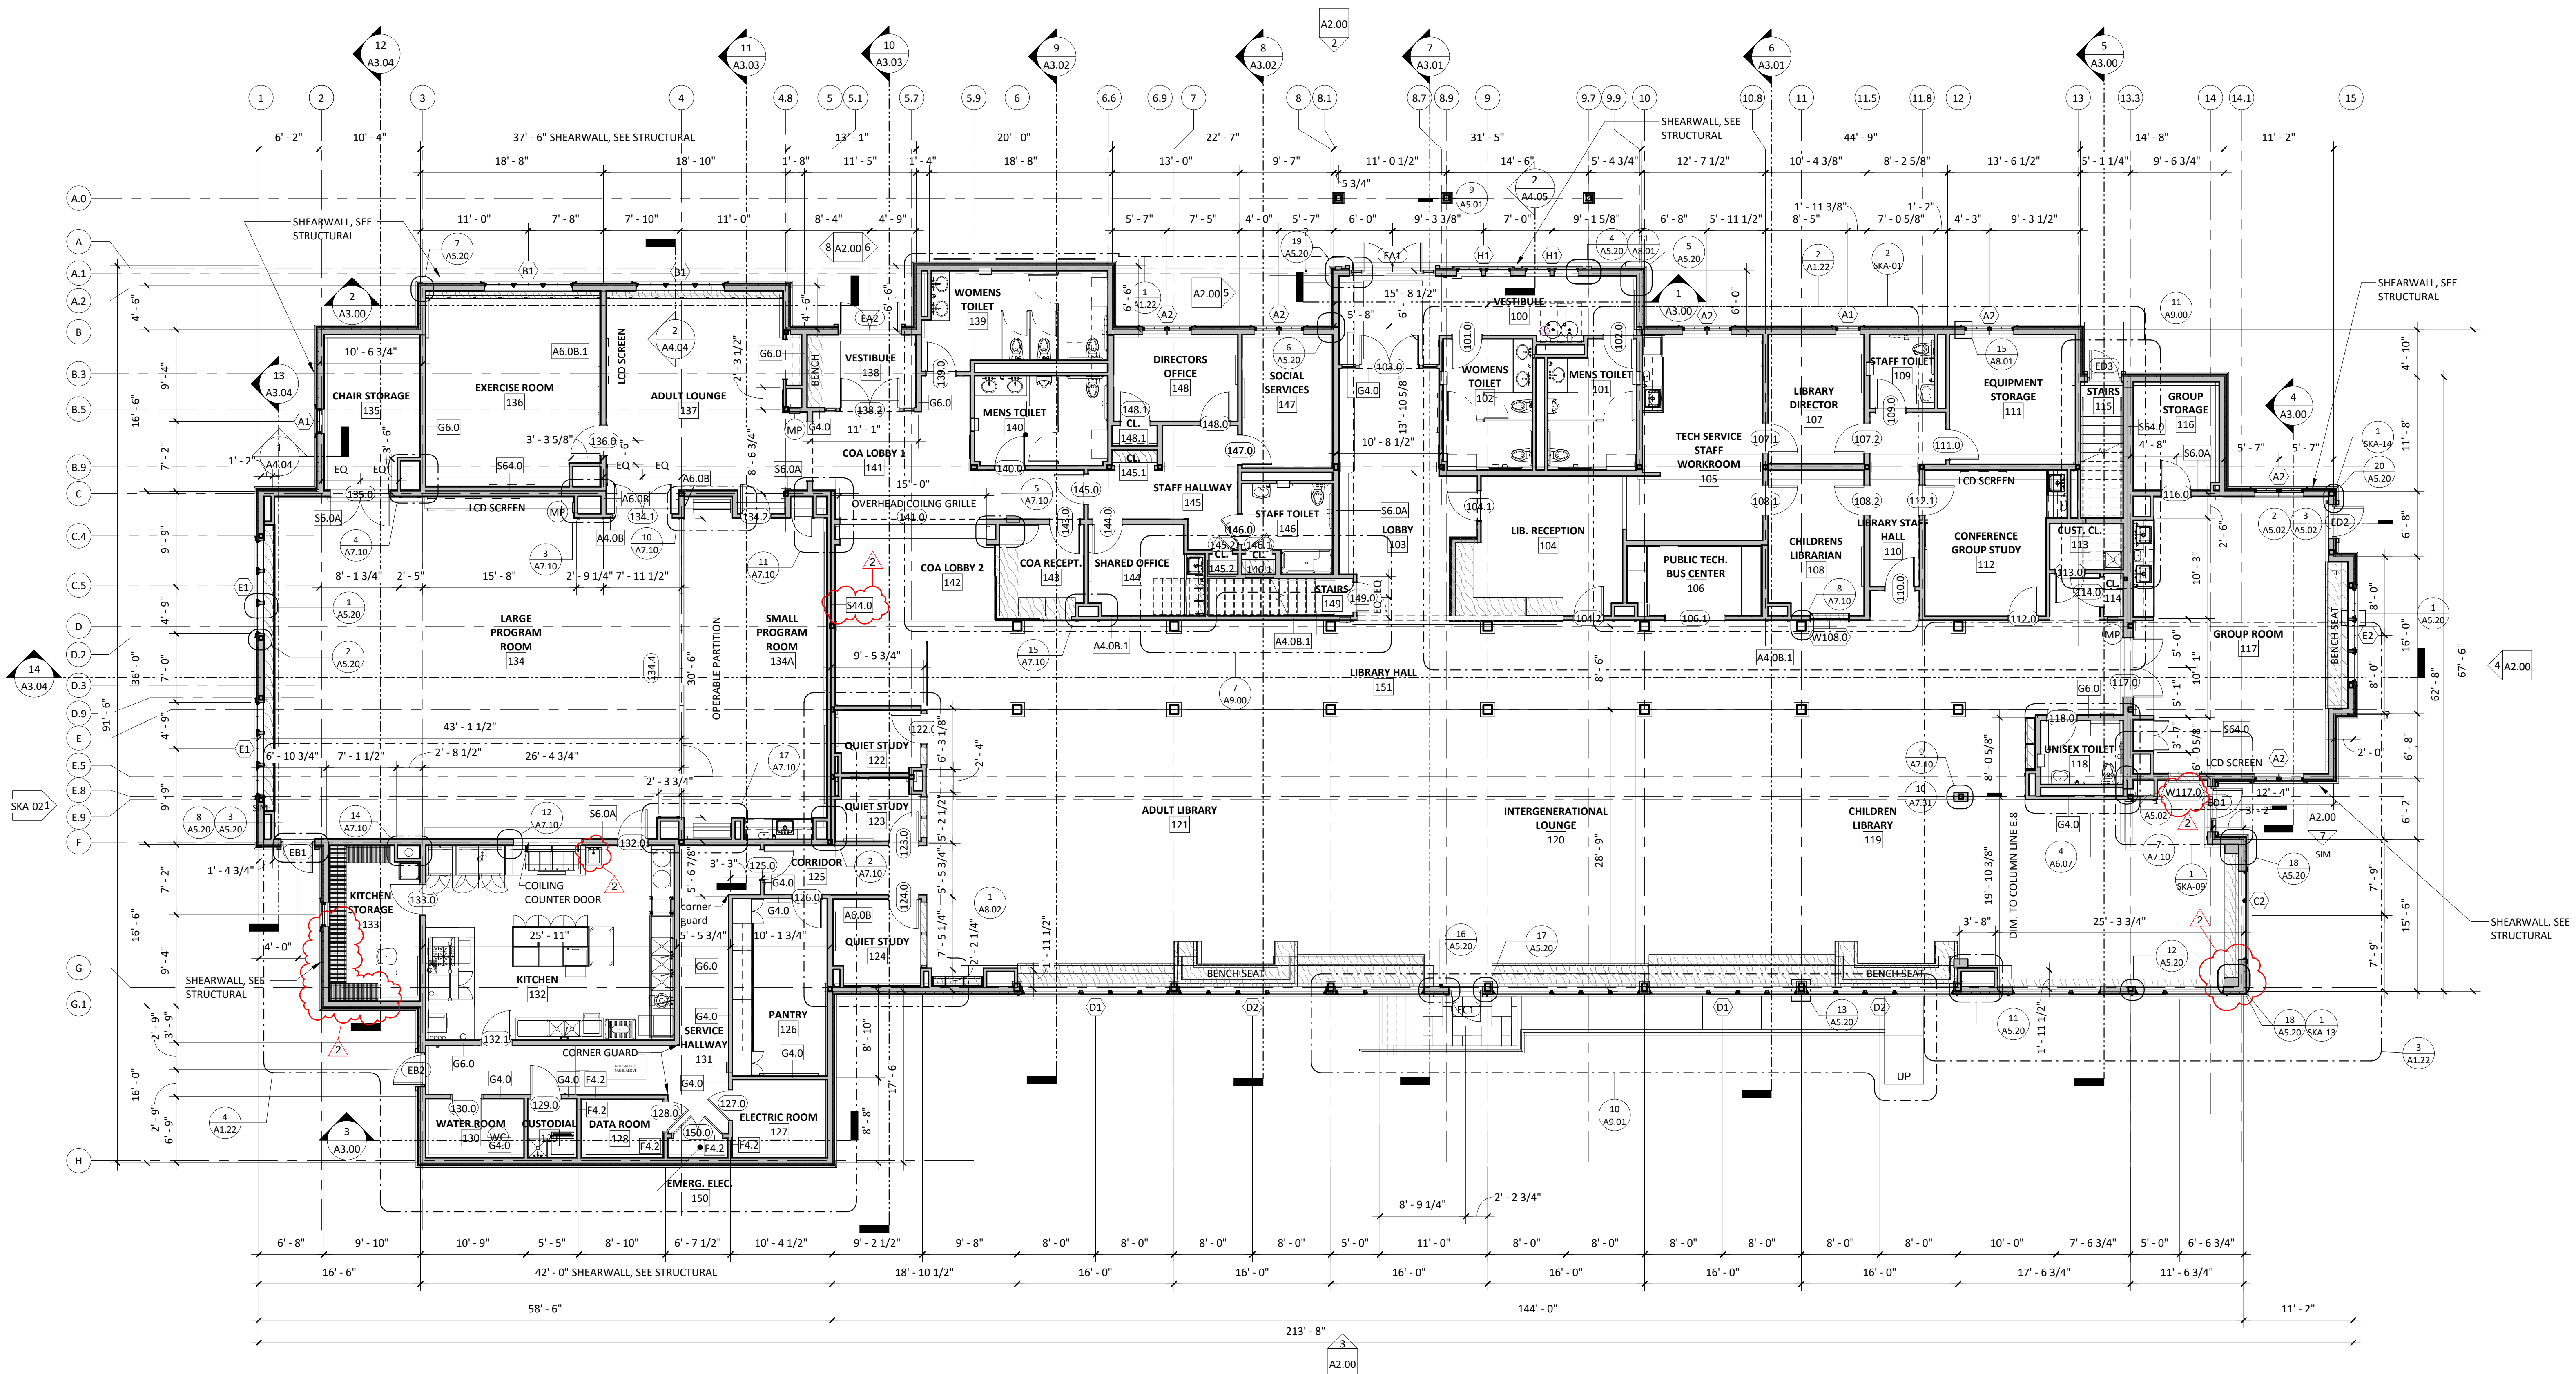

1 FIRST FLOOR PLAN
1/8" = 1'-0"

14,574 SQFT

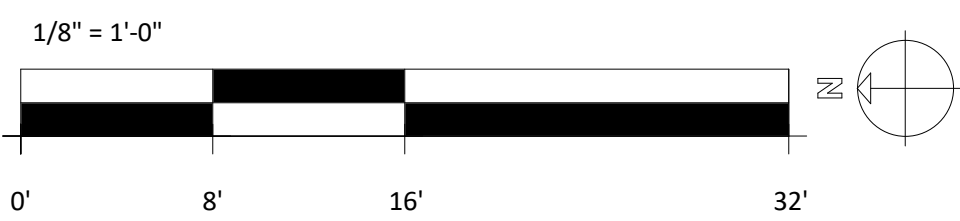


LAYOUT PLANS GENERAL NOTES


- SEE FINISH FLOOR PLANS FOR ALL INTERIOR ELEVATION TAGS, FLOOR FINISHES, CASEWORK, SPECIALTY EQUIPMENT, AND FIXTURE LOCATIONS.
- SEE REFLECTED CEILING PLANS FOR ALL CEILING FINISHES.
- ALL INTERIOR PARTITION DIMENSIONS ON LAYOUT PLANS ARE TO CENTER OF STUD, UNLESS OTHERWISE NOTED.
- ALL EXTERIOR DIMENSIONS ARE TO FACE OF STUD OR COLUMN LINES.

LAYOUT PLAN SYMBOLS & TAGS


Room Name	ROOM TAG
[101]	
[A6.0]	WALL TYPE TAG - SEE DETAIL FOR WALL TYPE MAKEUP; SEE LAYOUT PLANS FOR LOCATIONS
[101]	DOOR TAG - SEE PROJECT MANUAL FOR DOOR SCHEDULE AND REFERENCES TO DOOR DETAILS
[A]	EXTERIOR WINDOW TAG - SEE DETAIL FOR WINDOW TYPES; SEE LAYOUT PLANS & EXTERIOR ELEVATIONS FOR LOCATIONS
[W100.1] [A]	INTERIOR WINDOW TAG SEE DETAIL FOR WINDOW TYPES & SCHEDULE; SEE LAYOUT PLANS & INTERIOR ELEVATIONS FOR LOCATIONS
[DC100.1] [CA]	DISPLAY CASE TAG SEE DETAIL FOR DISPLAY CASE TYPES & SCHEDULE; SEE LAYOUT PLANS & INTERIOR ELEVATIONS FOR LOCATIONS
[X]	FIRE EXTINGUISHER TAG - SEE FIRE EXTINGUISHER LEGEND FOR SPECIFIC TYPES

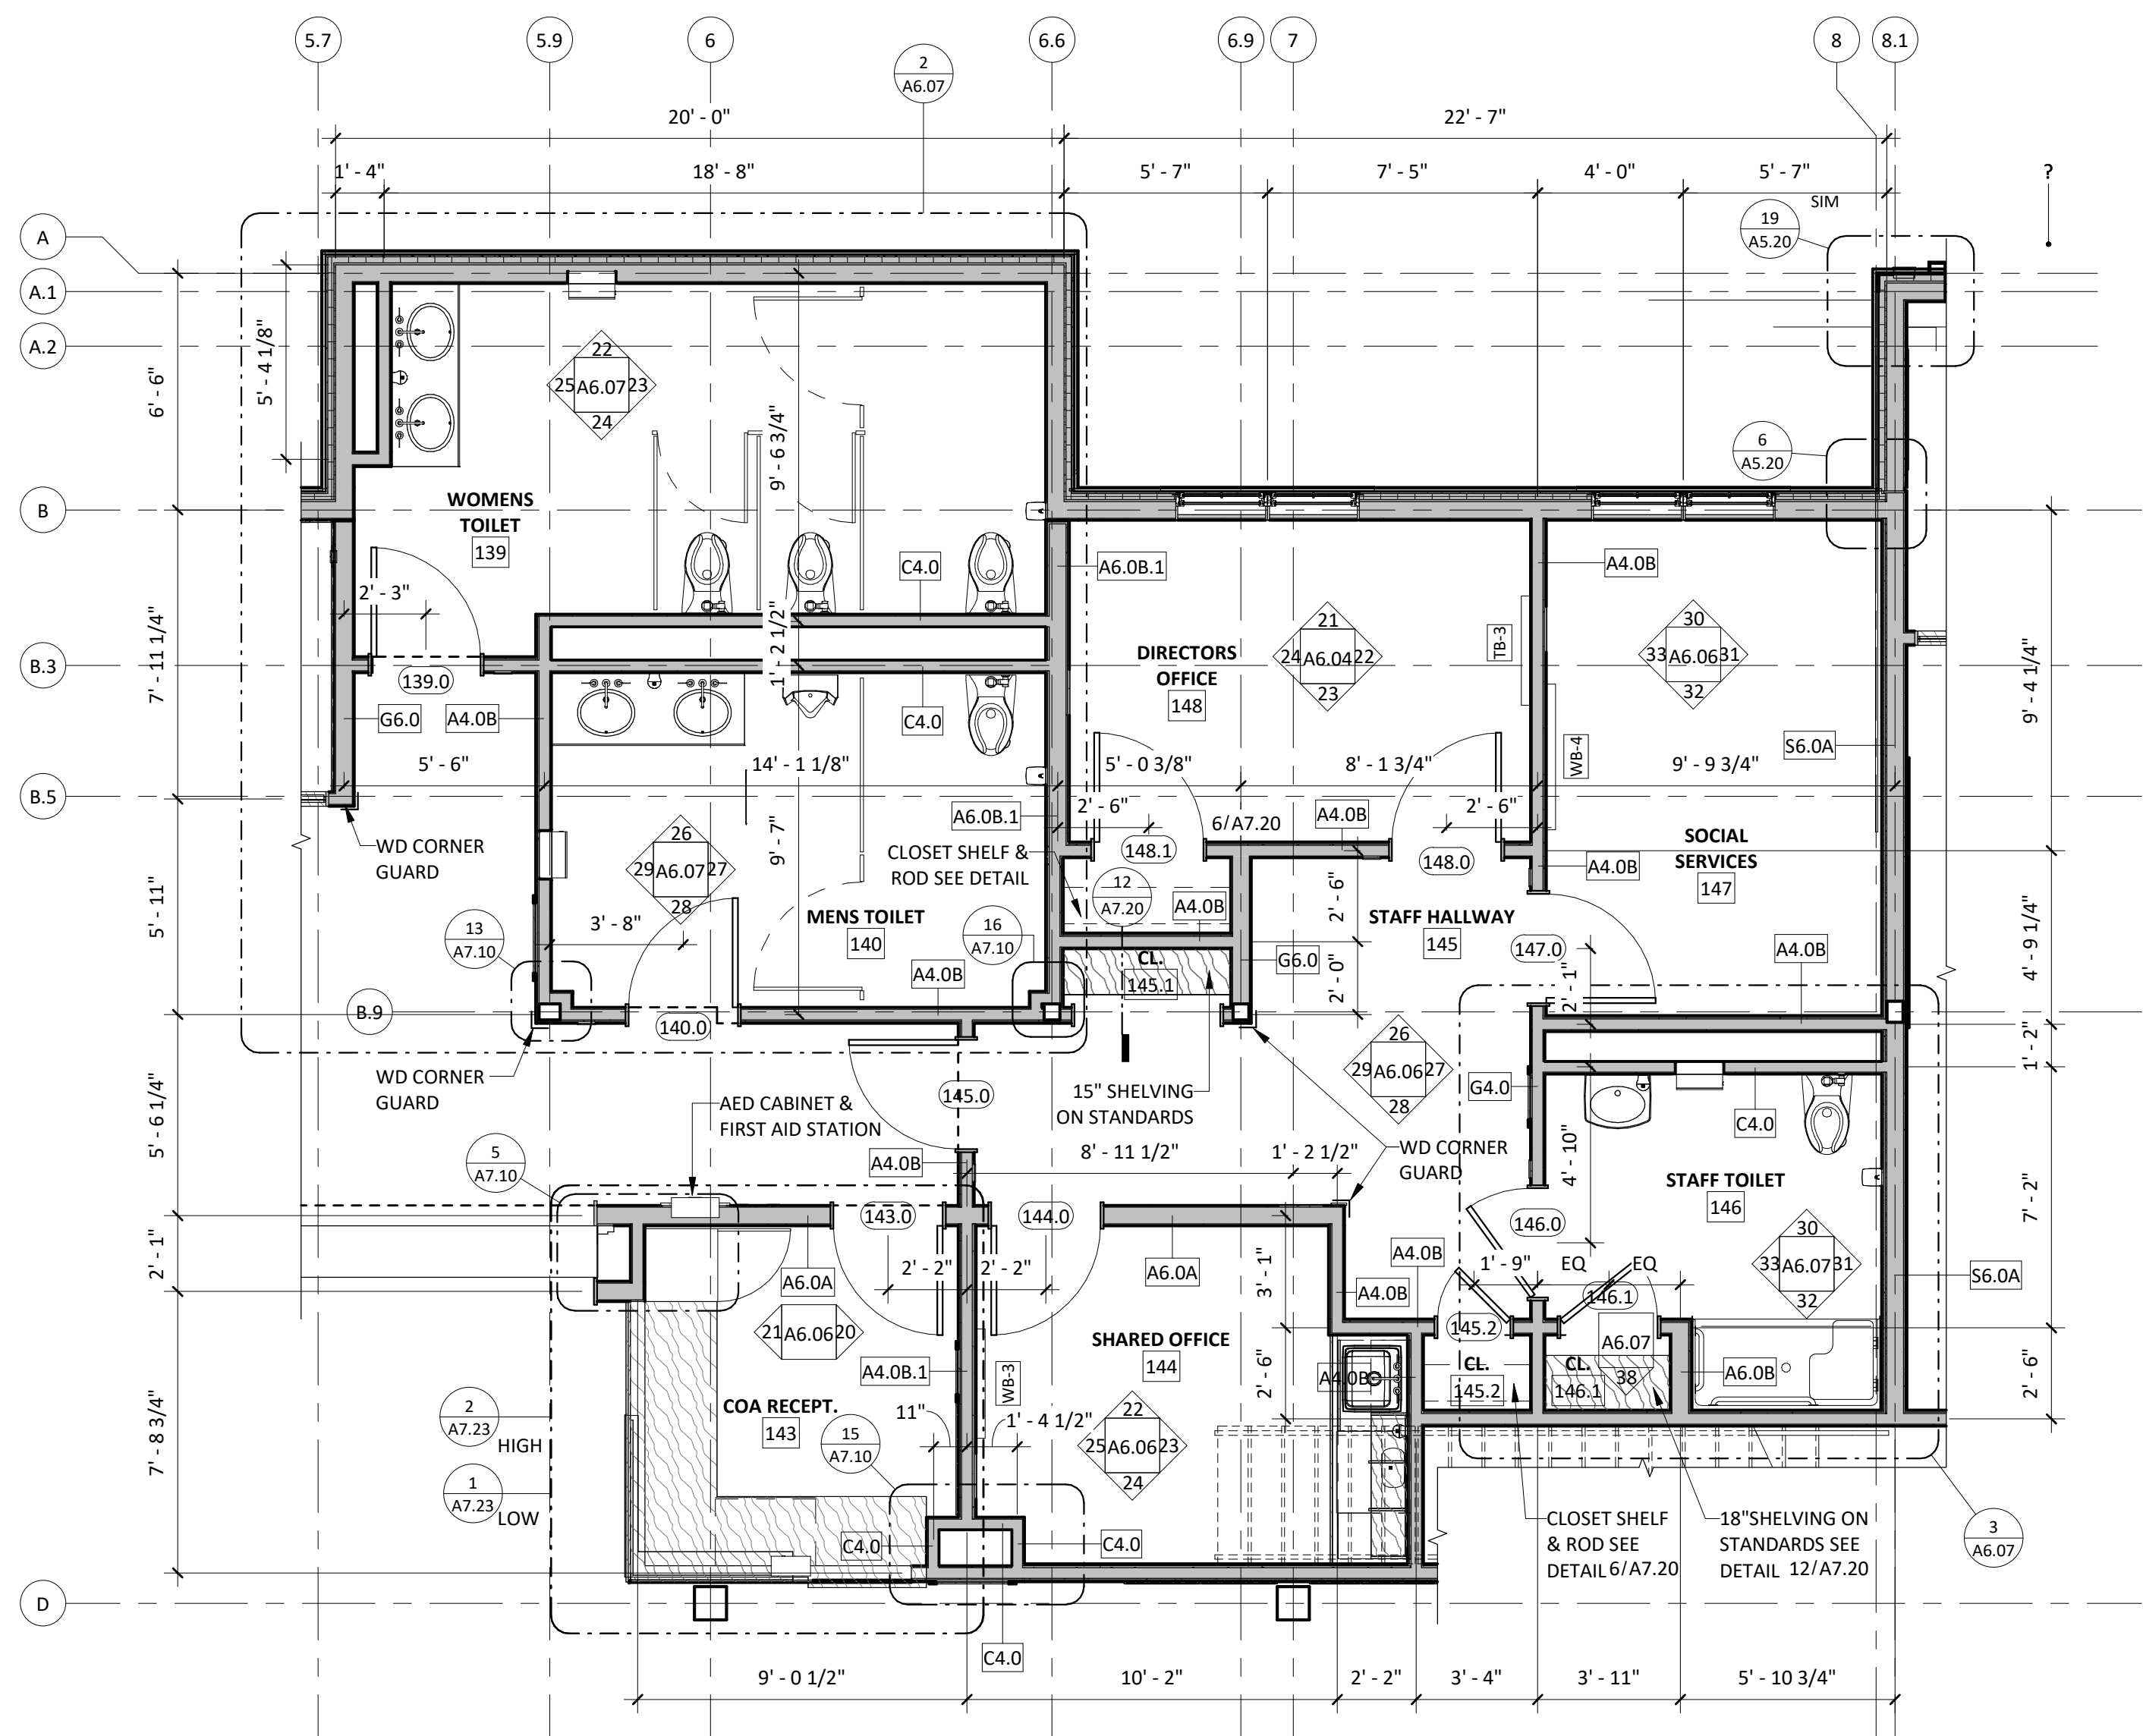


1 ENLARGED PLAN - COA OFFICES
1/4" = 1'-0"

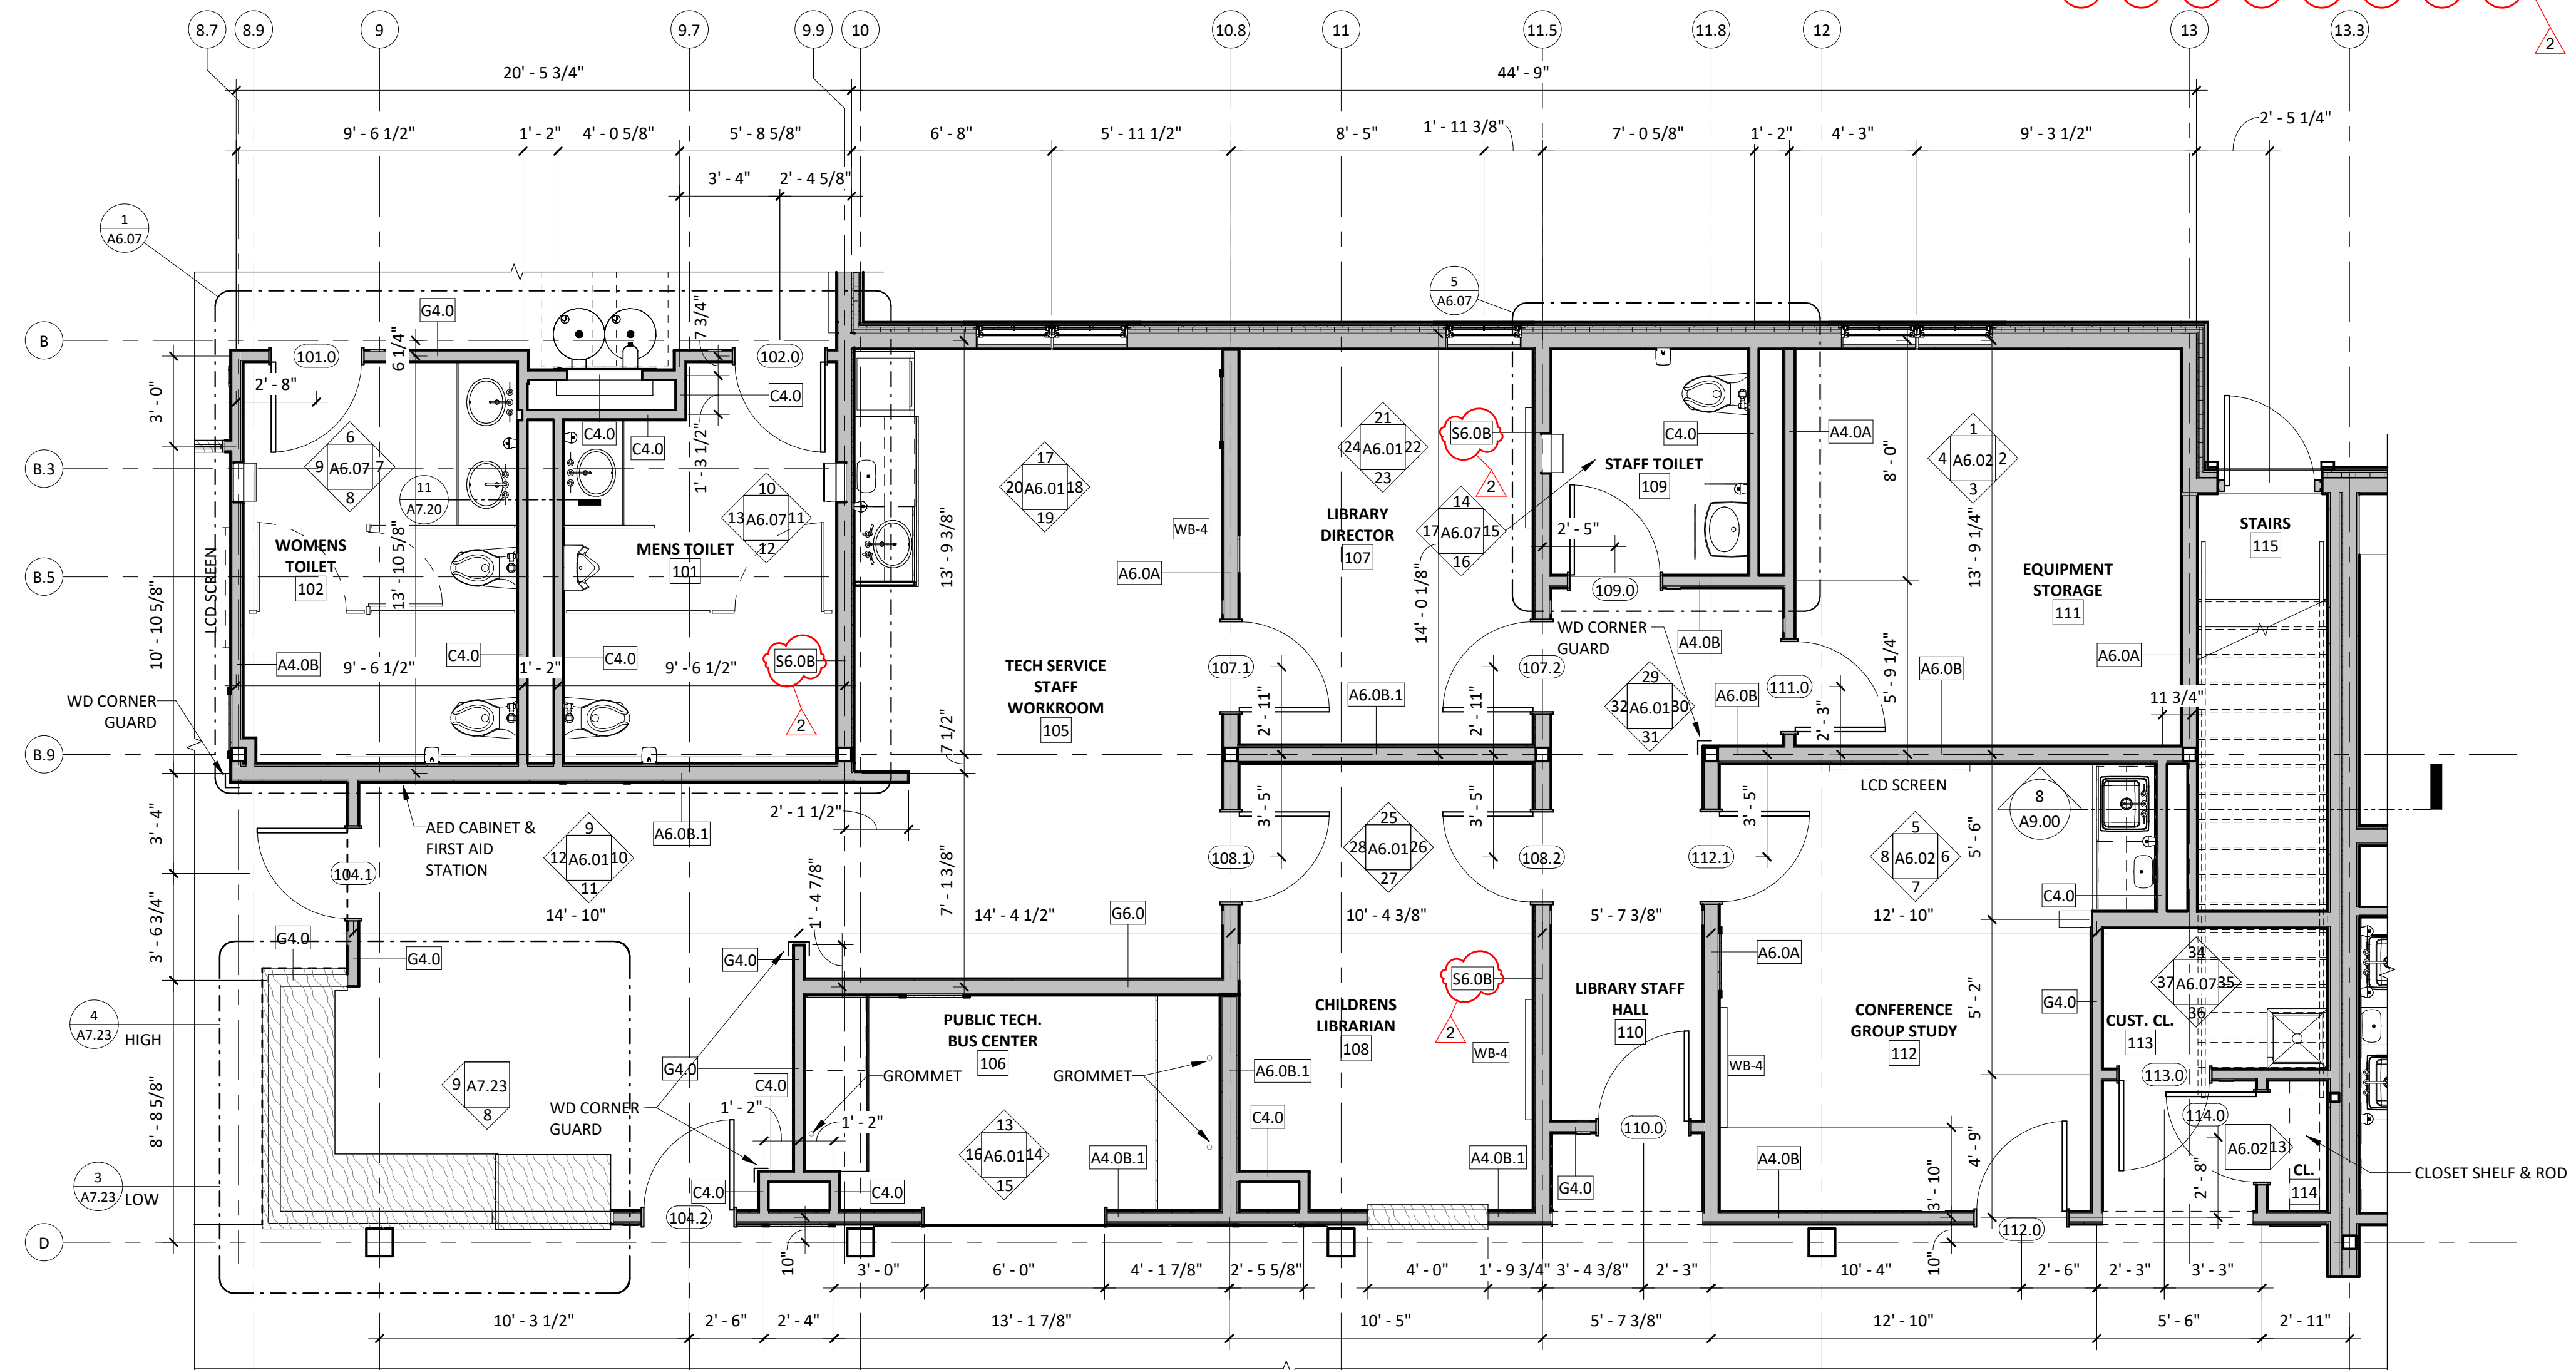


2 ENLARGED PLAN - LIBRARY OFFICES
1/4" = 1'-0"

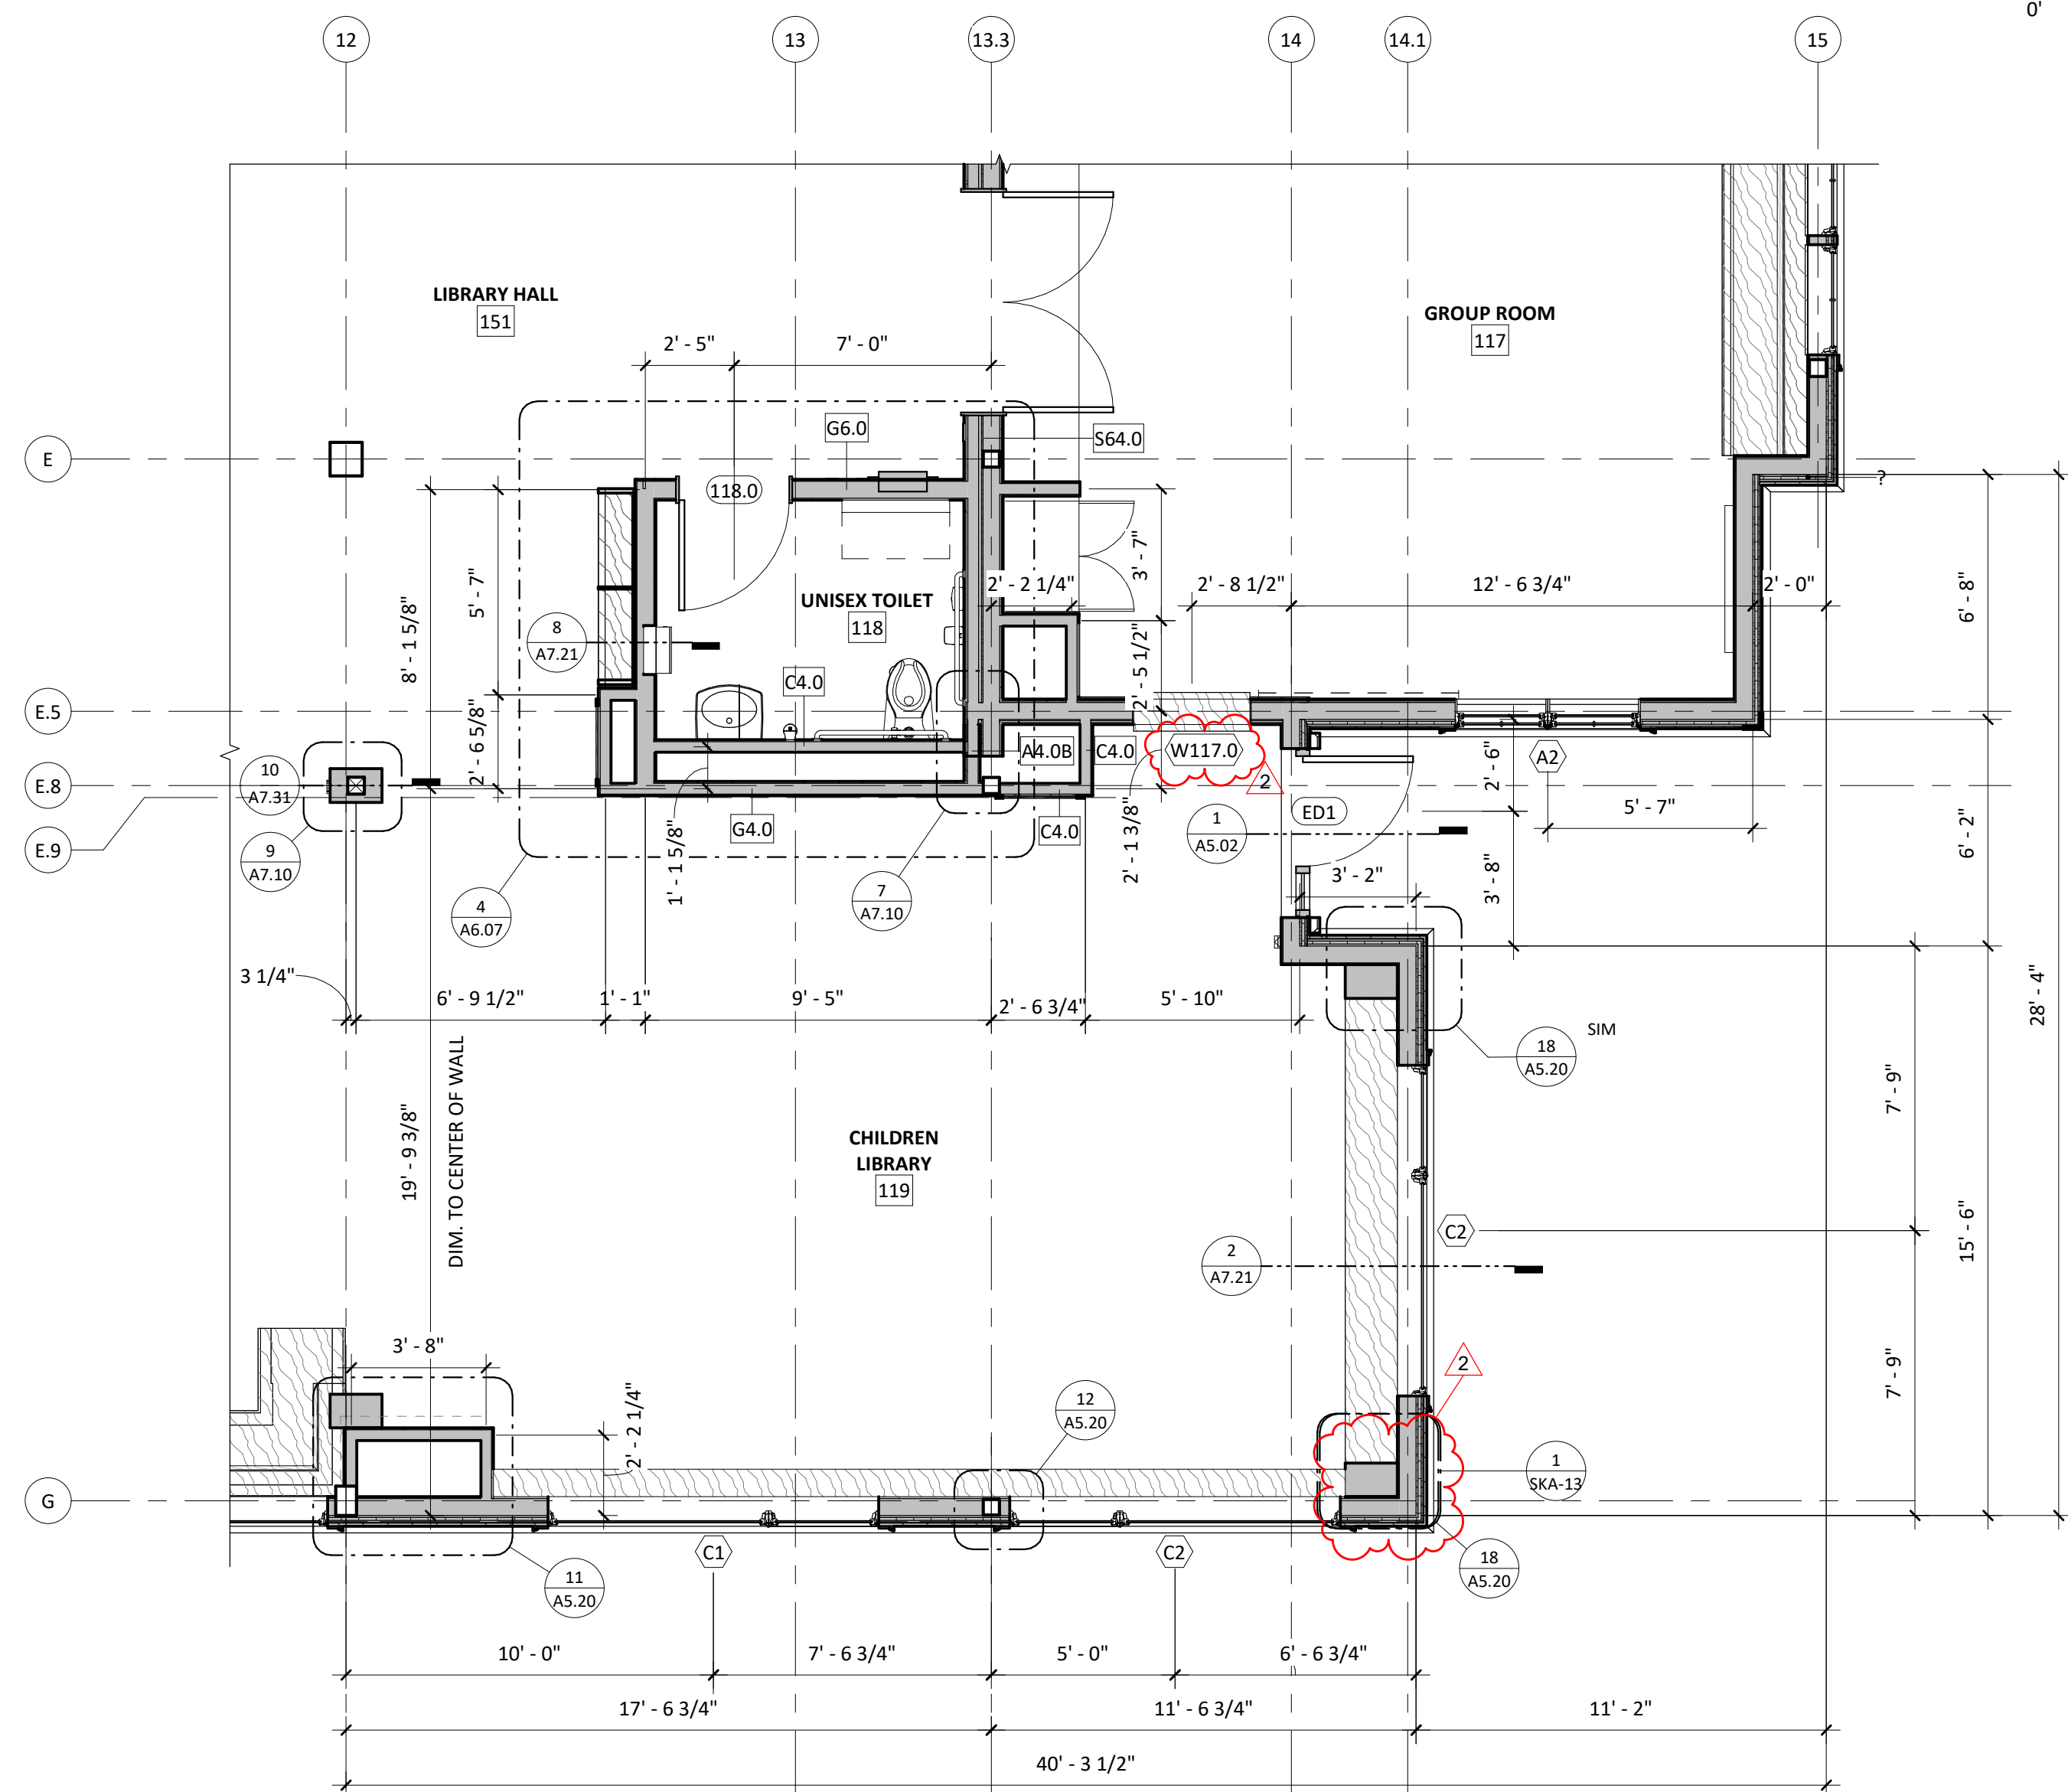

3 ENLARGED PLAN - CHILDREN LIBRARY
1/4" = 1'-0"

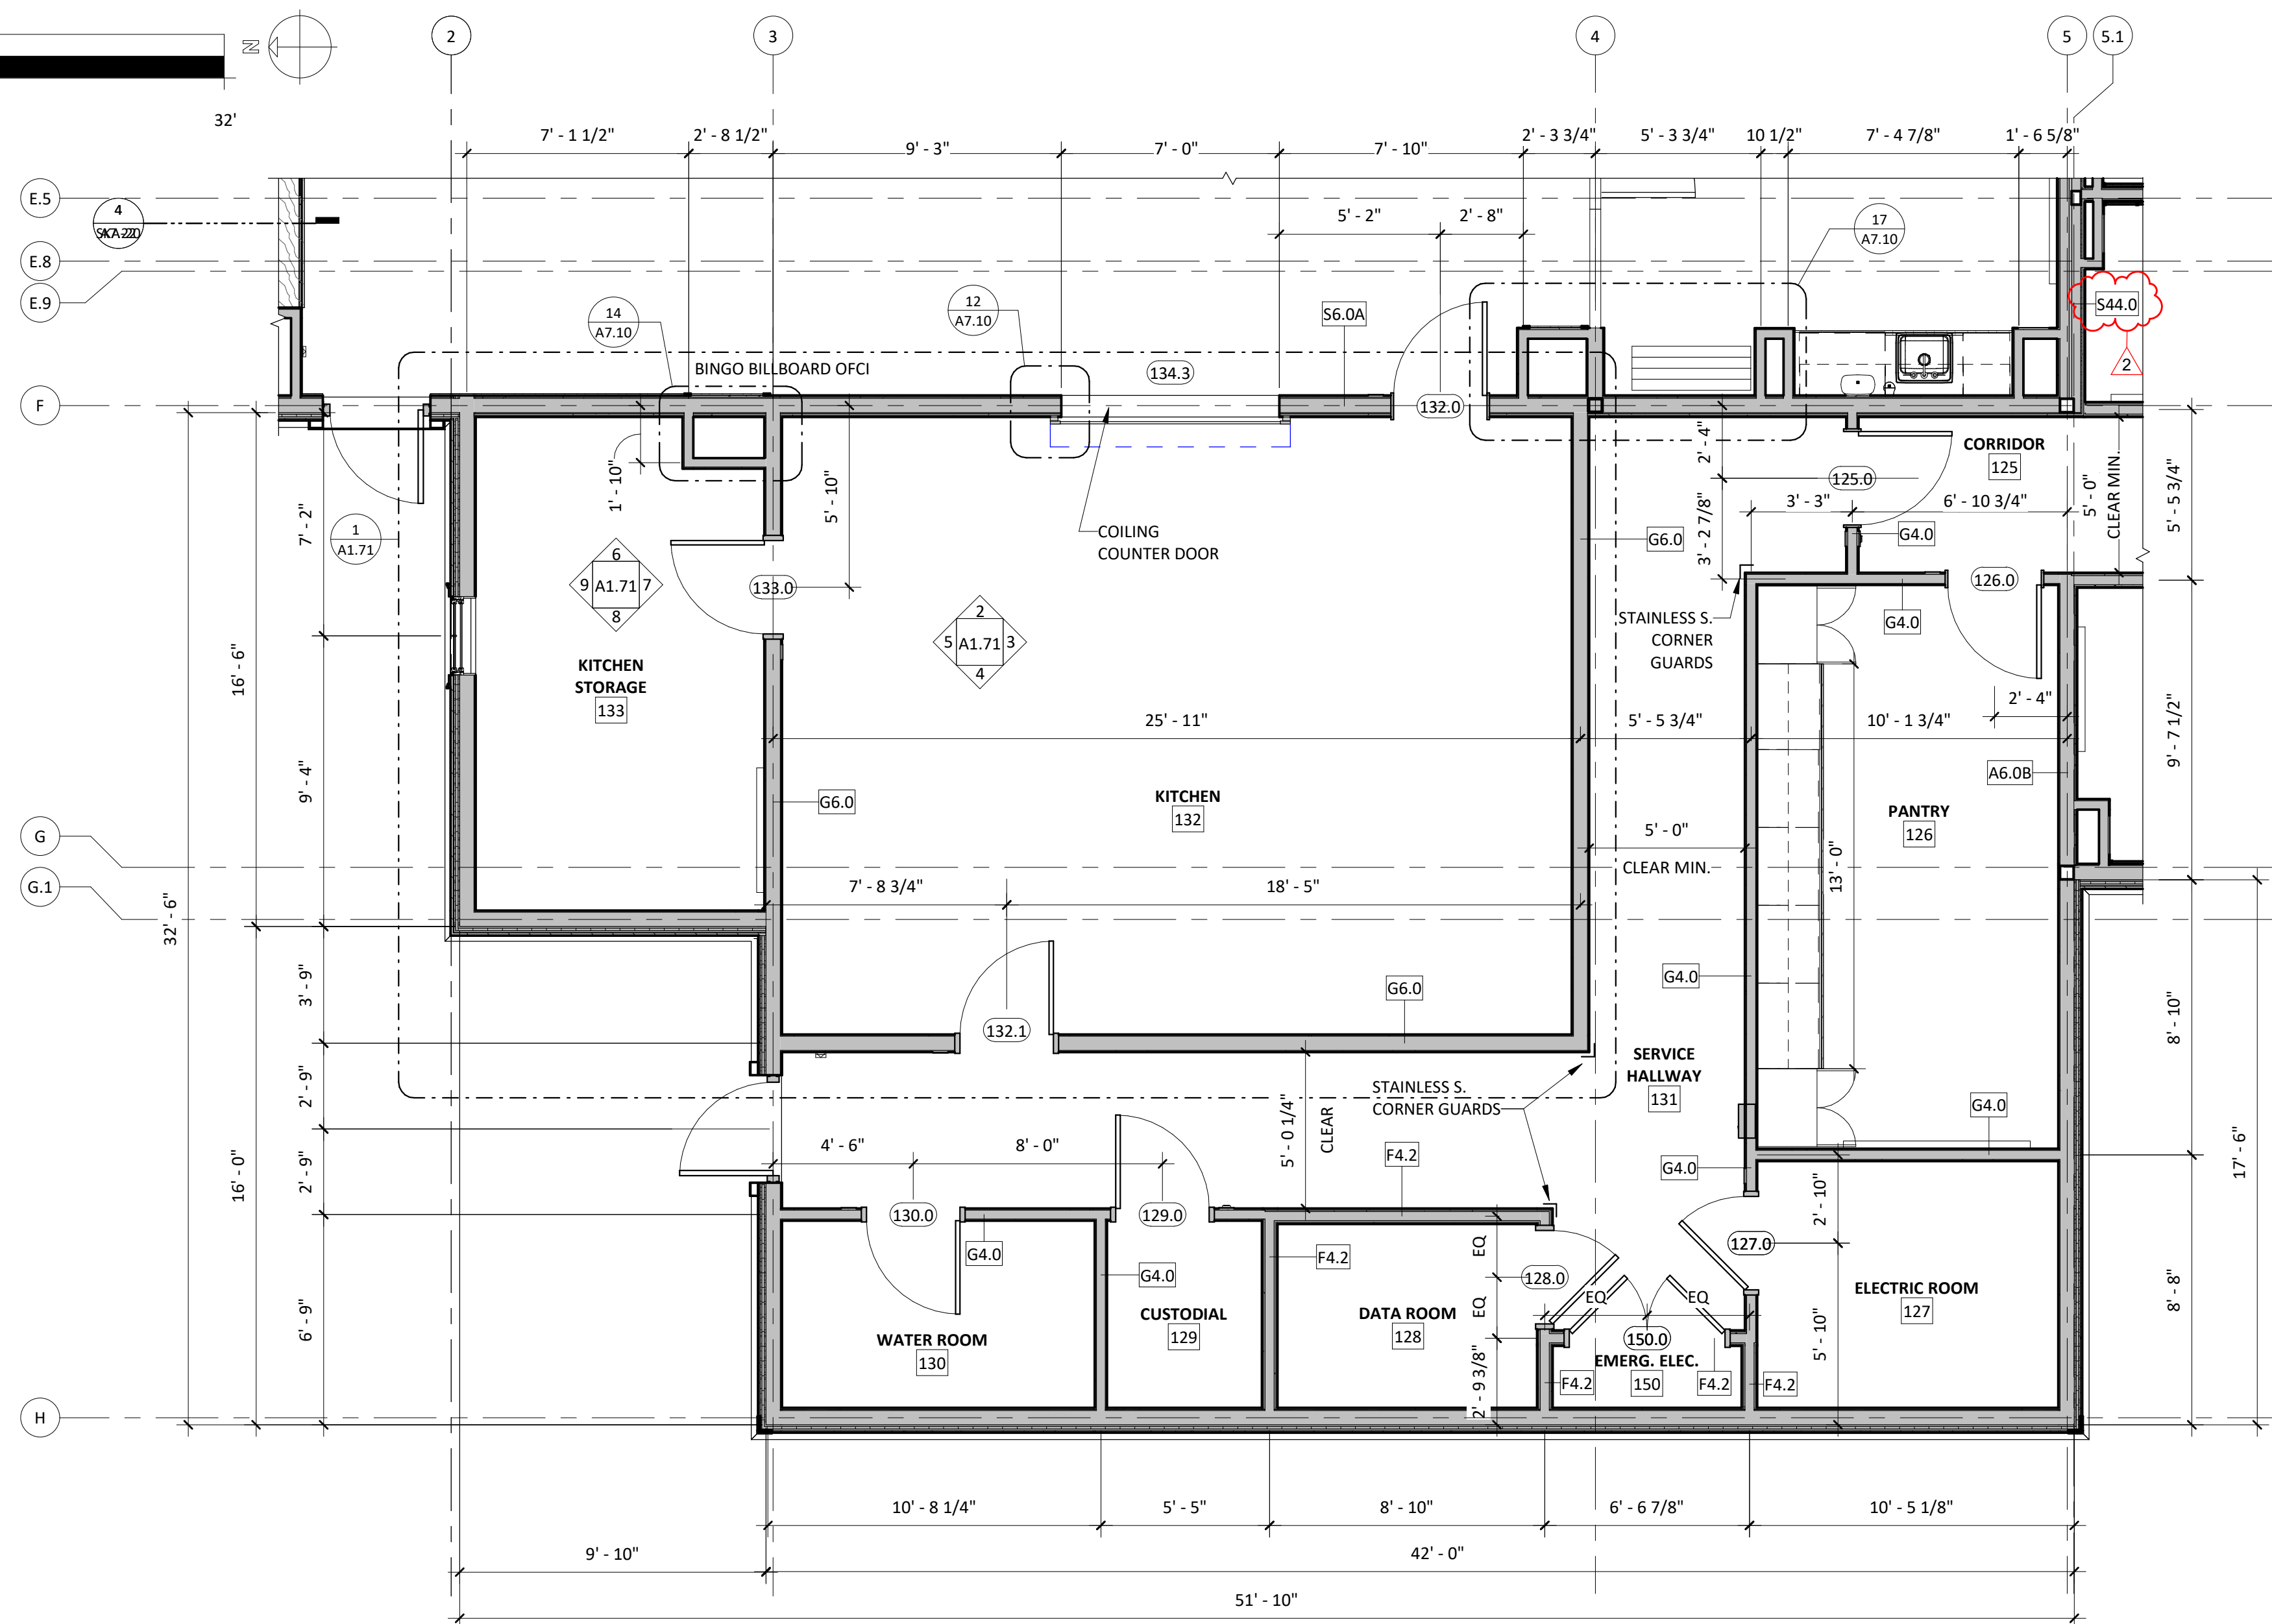

4 ENLARGED PLAN - BACK OF HOUSE
1/4" = 1'-0"

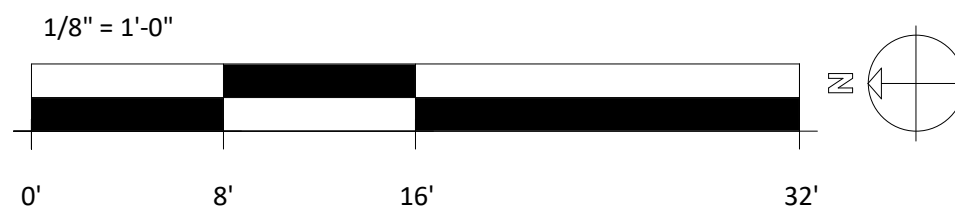

SEE GENERAL NOTE 47 ON G.00 FOR SHEAR WALL LOCATIONS AND CONSTRUCTION



Turowski2 Architecture

P.O. Box 1290
313 Wareham Road
Marion, MA 02738

508.758.9777 phone
508.748.2444 fax

www.t2architecture.com

CONSULTANT:

STAMP:

REVISIONS:

No.	Description	Date
2	Addendum 02	9/27/2021

UPTON COMMUNITY CENTER
9 MILFORD STREET, UPTON, MA 01568
BIDDING

TITLE:
ENLARGED FLOOR PLANS

JOB NUMBER:
20-05

DRAWN BY:
Author

CHECKED BY:
Checker

DATE:
9/8/2021

SCALE:
As indicated

SHEET NO.:

A1.22

09/29/2021 10:42 AM



Turowski2 Architecture

P.O. Box 1290
313 Wareham Road
Marion, MA 02738

508.758.9777 phone
508.748.2444 fax

www.t2architecture.com

CONSULTANT:

STAMP:

REVISIONS:

No.	Description	Date
2	Addendum	9/27/2021

UPTON COMMUNITY CENTER
9 MILFORD STREET, UPTON, MA 01568
BIDDING

TITLE:
MEZZANINE
FLOOR PLAN

JOB NUMBER:
20-05

DRAWN BY:
CL

CHECKED BY:
BS


DATE:
9/8/2021

SCALE:
1/8" = 1'-0"


SHEET NO.:

A1.23

SEE GENERAL NOTE 47 ON G.00 FOR SHEAR WALL LOCATIONS AND CONSTRUCTION

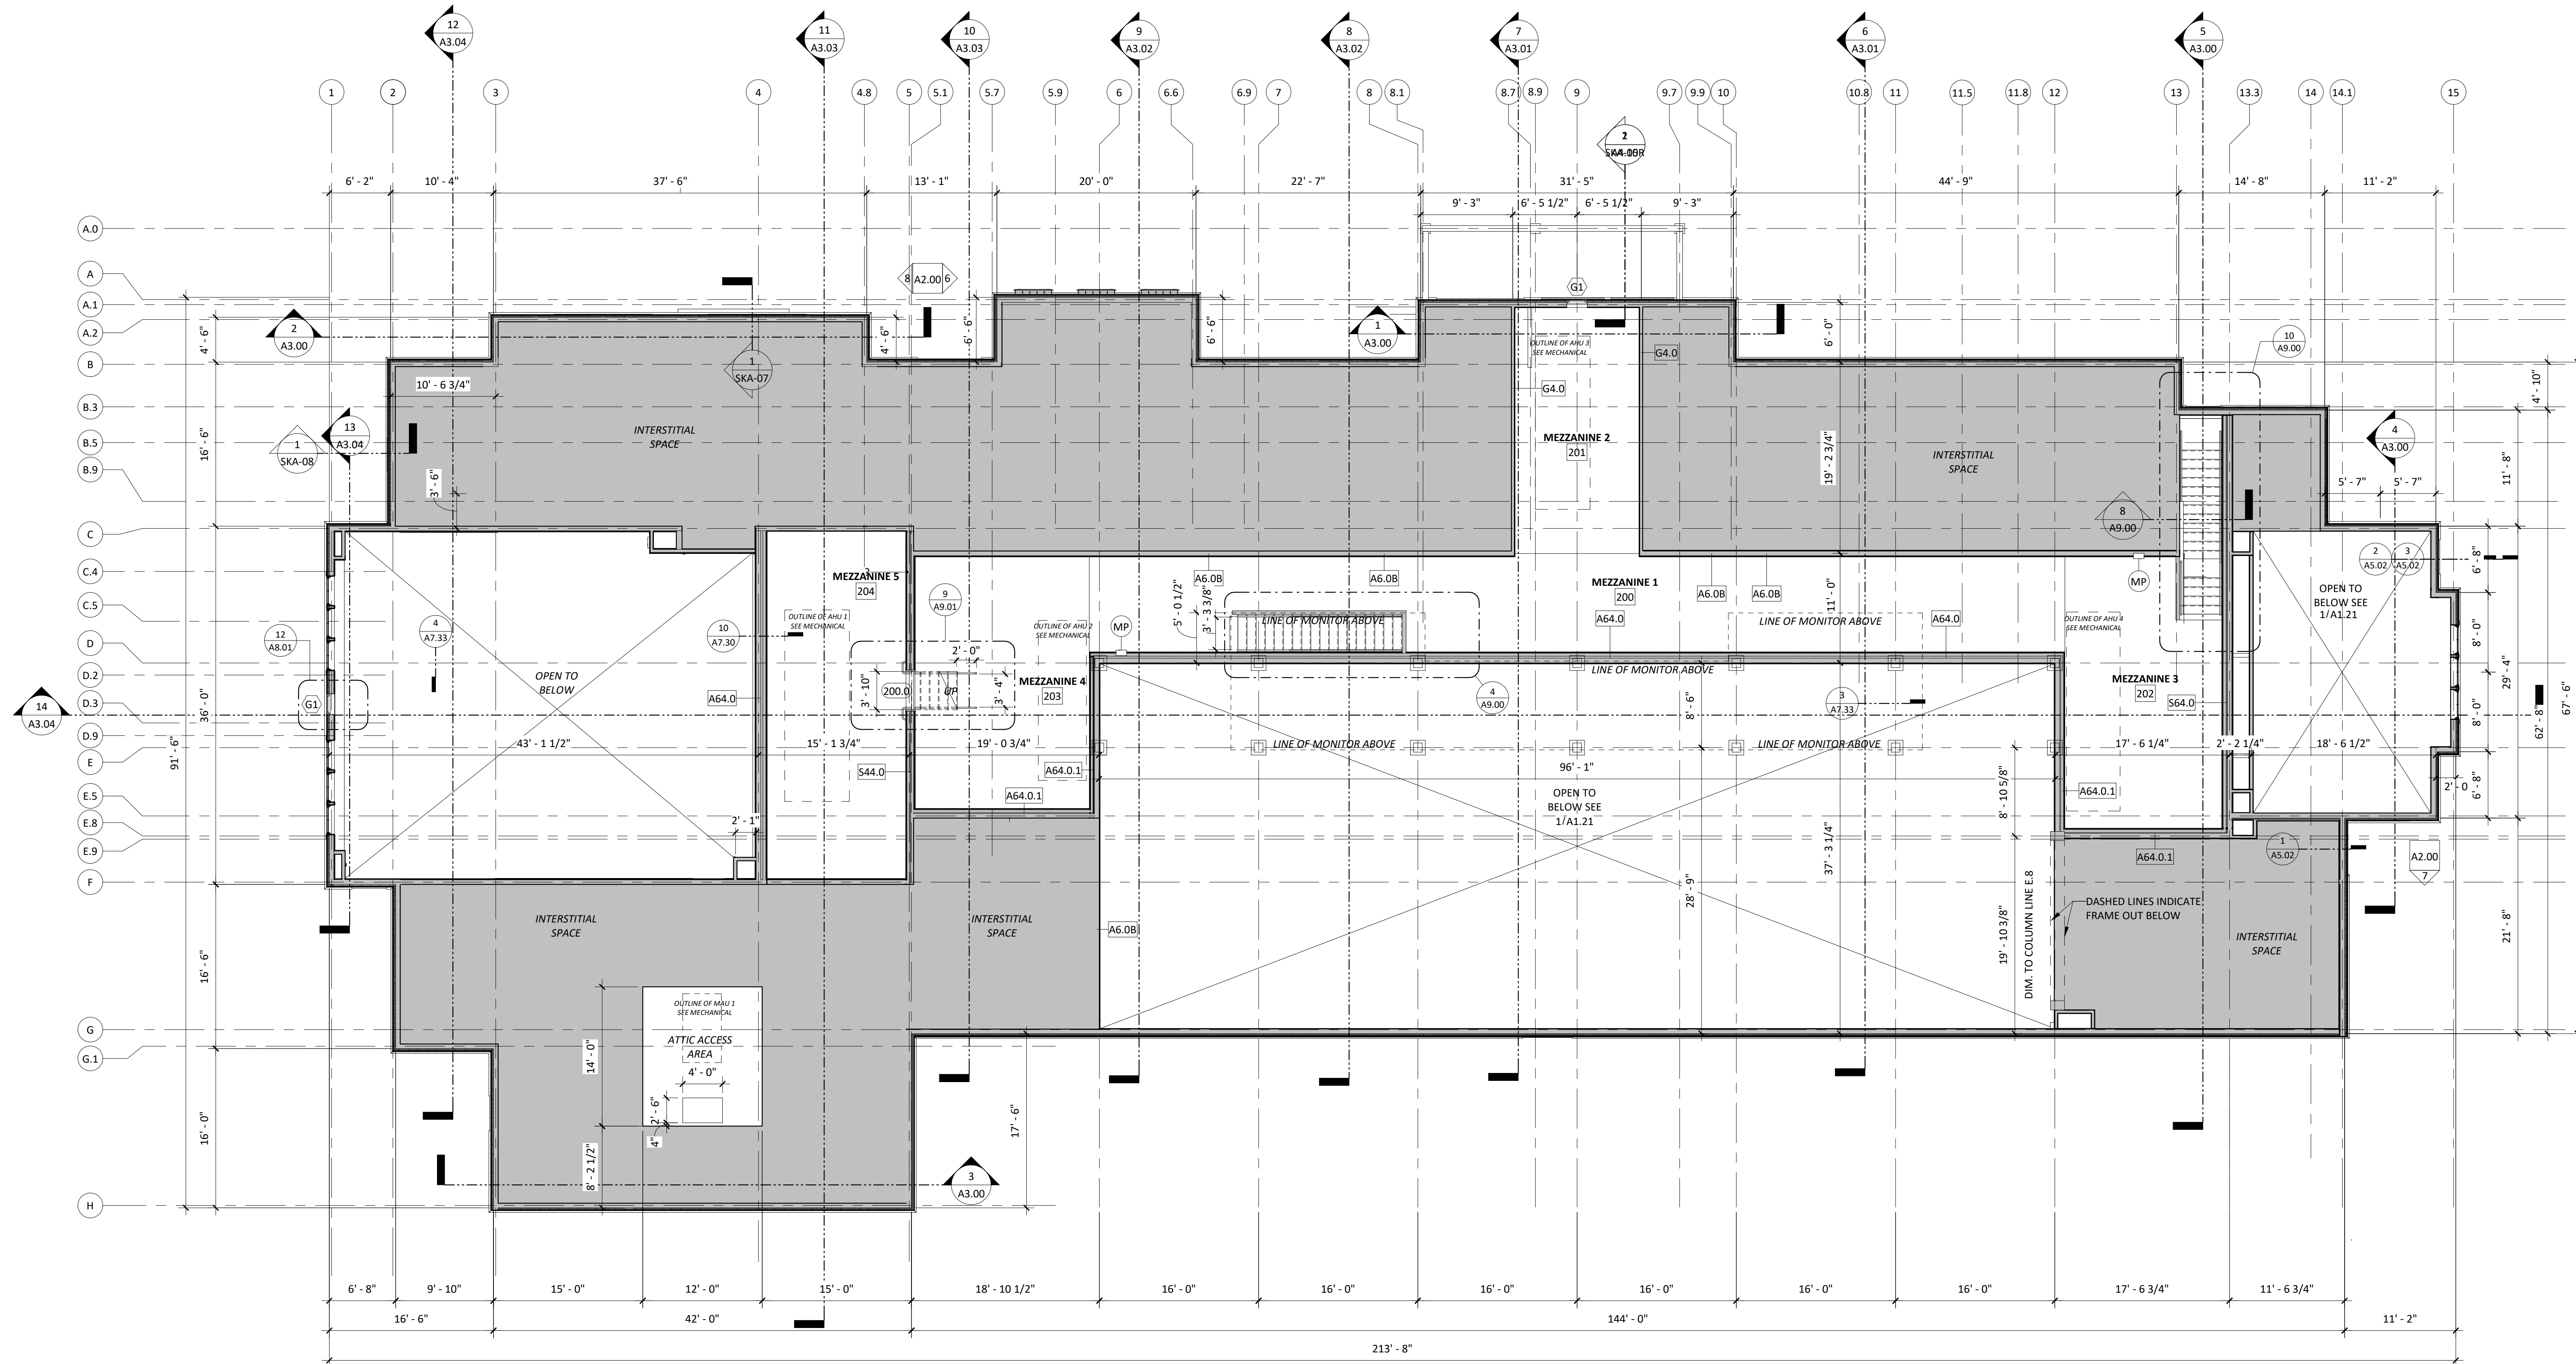

1 MEZZANINE FLOOR PLAN
1/8" = 1'-0" 2,561 SQFT

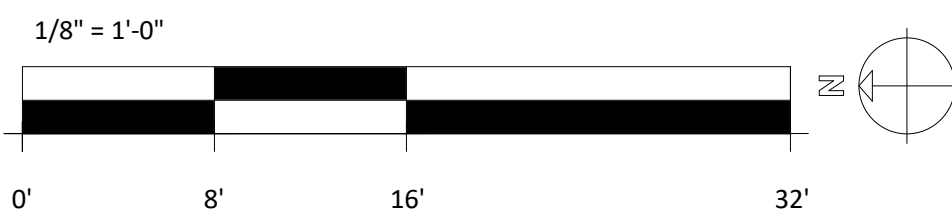

LAYOUT PLANS GENERAL NOTES

- SEE FINISH FLOOR PLANS FOR ALL INTERIOR ELEVATION TAGS, FLOOR FINISHES, CASEWORK, SPECIALTY EQUIPMENT, AND FIXTURE LOCATIONS.
- SEE REFLECTED CEILING PLANS FOR ALL CEILING FINISHES.
- ALL INTERIOR PARTITION DIMENSIONS ON LAYOUT PLANS ARE TO CENTER OF STUD, UNLESS OTHERWISE NOTED.
- ALL EXTERIOR DIMENSIONS ARE TO FACE OF STUD OR COLUMN LINES.

LAYOUT PLAN SYMBOLS & TAGS

Room Name	ROOM TAG
101	
A6.0	WALL TYPE TAG - SEE DETAIL FOR WALL TYPE MAKEUP; SEE LAYOUT PLANS FOR LOCATIONS
101	DOOR TAG - SEE PROJECT MANUAL FOR DOOR SCHEDULE AND REFERENCES TO DOOR DETAILS
A	EXTERIOR WINDOW TAG - SEE DETAIL FOR WINDOW TYPES; SEE LAYOUT PLANS & EXTERIOR ELEVATIONS FOR LOCATIONS
W100.1	INTERIOR WINDOW TAG SEE DETAIL FOR WINDOW TYPES & SCHEDULE; SEE LAYOUT PLANS & INTERIOR ELEVATIONS FOR LOCATIONS
DC100.1	DISPLAY CASE TAG SEE DETAIL FOR DISPLAY CASE TYPES & SCHEDULE; SEE LAYOUT PLANS & INTERIOR ELEVATIONS FOR LOCATIONS
X	FIRE EXTINGUISHER TAG - SEE FIRE EXTINGUISHER LEGEND FOR SPECIFIC TYPES

INTERIOR FINISH TYPE LEGEND

WALL:

CWT: CERAMIC WALL TILE

AWP: FIXED SOUND-ABSORPTIVE PANEL

GWB TYPE X, P: PAINTED MOISTURE REISTANT GYPSUM WALL BOARD

GWB P: PAINTED GYPSUM WALL BOARD

IRWC: IMPACT RESISTANT WALL COVERING

PLYWD P: PAINTED PLYWOOD

PWT-01: 12"X24" PORCELAIN WALL TILE

TB: TACK BOARD

TSU: TACK SURFACE

SLW: SHEET LINOLEUM WALL SURFACE

SS: SOLID SURFACE

WB: WHITE BOARD

WD CHAIR RAIL: WOOD CHAIR RAIL

WD PANEL: WOOD PANELS

BASE:

PWT-B: PORCELAIN TILE BASE

RSN: RESINOUS BASE

RB: RESILIENT BASE

WD-B: WOOD BASE

FLOOR:

CPT: CARPET TILE

IFG : INTERIOR FOOT GRILLES

PC: PAINTED CONCRETE

PPT: PORCELAIN PAVER TILE

RF: RESINOUS FLOORING

RTM: RECESSED ENTRANCE MATS

RT: RUBBER TREAD

SC: SEALED CONCRETE

SL: SHEET LINOLEUM

VCT: VINYL COMPOSITE TILE

CEILING:

ACT- 1: 24"X24" ACOUSTIC CEILING TILE

ACT-2: 12"X24" ACOUSTIC CEILING TILE

ACT -3: ACOUSTIC CEILING TILE MICRO

EXP-STRUC: EXPOSED STRUCTURE

GBC: GYPSUM BOARD CEILING

WD: WOOD CEILING PANEL

WFC: WOOD FIBER CEILING

ROOM NUMBER	ROOM NAME	FLOOR	BASE	WALLS - NORTH	WALLS - EAST	WALLS - SOUTH	WALLS - WEST	TACK, PLASTIC LAMINATE	CEILING FINISH	COMMENT S
1ST FLOOR										
100	VESTIBULE	PPT-X, RFM-01	PWT-B-X	GWB P-X, PWT-01-X, WD CHAIR RAIL	GWB P-X, PWT-01-X, WD CHAIR RAIL	GWB P-X, PWT-01-X, WD CHAIR RAIL	GWB P-X, PWT-01-X, WD CHAIR RAIL		ACT-1	DEDUCT ALT #4
101	MENS TOILET	PPT-X	PWT-B-X	CWT-02 - FULL HEIGHT	CWT-02 WAINSCOT, GWB TYPE X, P-X	CWT-02 WAINSCOT, GWB TYPE X, P-X	CWT-02 WAINSCOT, GWB TYPE X, P-X		ACT-3	
102	WOMENS TOILET	PPT-X	PWT-B-X	CWT-02 WAINSCOT, GWB TYPE X, P-X	CWT-02 WAINSCOT, GWB TYPE X, P-X	CWT-02 - FULL HEIGHT	CWT-02 WAINSCOT, GWB TYPE X, P-X		ACT-3	
103	LOBBY	PPT-X	PWT-B-X	GWB P-X, WD CHAIR RAIL	GWB P-X, WD CHAIR RAIL	GWB P-X, WD CHAIR RAIL	GWB P-X, WD CHAIR RAIL		WD-1	DEDUCT ALT #5
104	LIB. RECEPTION	PPT-X	PWT-B-X	GWB P-X, WD CHAIR RAIL	GWB P-X, WD CHAIR RAIL	GWB P-X, WD CHAIR RAIL, TACK SURFACE	GWB P-X, WD CHAIR RAIL		ACT-1	
105	TECH SERVICE STAFF WORKROOM	CPT-X	RB-X	GWB P-X, WD CHAIR RAIL, CWT-01 AT SINK	GWB P-X, WD CHAIR RAIL	GWB P-X, WD CHAIR RAIL	GWB P-X, WD CHAIR RAIL		ACT-1	
106	PUBLIC TECH. BUS CENTER	CPT-X	RB-X	GWB P-X, PWT-X, WD CHAIR RAIL, TACK SURFACE	GWB P-X, PWT-X, WD CHAIR RAIL, TACK SURFACE	GWB P-X, PWT-X, WD CHAIR RAIL, TACK SURFACE	GWB P-X, PWT-X, WD CHAIR RAIL		ACT-1	
107	LIBRARY DIRECTOR	CPT-X	RB-X	GWB P-X	GWB P-X	GWB P-X	GWB P-X		ACT-1	
108	CHILDRENS LIBRARIAN	CPT-X	RB-X	GWB P-X	GWB P-X	GWB P-X	GWB P-X		ACT-1	
109	STAFF TOILET	PPT-X	PWT-B-X	CWT-02 WAINSCOT, GWB TYPE X, P-X	CWT-02 WAINSCOT, GWB TYPE X, P-X	CWT-02 - FULL HEIGHT	CWT-02 WAINSCOT, GWB TYPE X, P-X		ACT-3	
110	LIBRARY STAFF HALL	CPT-X	RB-X	GWB P-X, WD CHAIR RAIL	GWB P-X, WD CHAIR RAIL	GWB P-X, WD CHAIR RAIL	GWB P-X, WD CHAIR RAIL		ACT-1	
111	EQUIPMENT STORAGE	CPT-X	RB-X	GWB P-X	GWB P-X	GWB P-X	GWB P-X		ACT-1	
112	CONFERENCE GROUP STUDY	CPT-X	RB-X	GWB P-X, WD CHAIR RAIL	GWB P-X, WD CHAIR RAIL	GWB P-X, WD CHAIR RAIL, CWT-01 AT SINK	GWB P-X, WD CHAIR RAIL, GLASS PARTITION		ACT-1	
113	CUST. CL.	PC-X	RB-X	IRWC-01	IRWC-01	IRWC-01	IRWC-01		GBC-1	
114	CL.	CPT-X	RB-X	GWB P-X	GWB P-X	GWB P-X	GWB P-X		GBC-1	
115	STAIRS	SC-X	RB-X	GWB P-X	GWB P-X	GWB P-X	GWB P-X		GBC-1	
116	GROUP STORAGE	SL-X	RB-X	IRWC-01	IRWC-01	IRWC-01	IRWC-01		ACT-1	
117	GROUP ROOM	SL-X	RB-X	GWB P-X, WD CHAIR RAIL, CWT-01 AT SINK	GWB P-X, WD CHAIR RAIL	GWB P-X, WD CHAIR RAIL	GWB P-X, WD CHAIR RAIL		ACT-2	
118	UNISEX TOILET	PPT-X	PWT-B-X	CWT-02 WAINSCOT, GWB TYPE X, P-X	CWT-02 WAINSCOT, GWB TYPE X, P-X	CWT-02 WAINSCOT, GWB TYPE X, P-X	CWT-02 - FULL HEIGHT		ACT-3	
119	CHILDREN LIBRARY	CPT-X	RB-X	GWB P-X, WD CHAIR RAIL	GWB P-X, WD CHAIR RAIL	GWB P-X, WD CHAIR RAIL	GWB P-X, WD CHAIR RAIL	AWP-1,2,3	ACT-2/WFC-1/WD-2@MONITOR	
120	INTERGENERATIONAL LOUNGE	CPT-X	RB-X	GWB P-X, WD CHAIR RAIL	GWB P-X, WD CHAIR RAIL	GWB P-X, WD CHAIR RAIL	GWB P-X, WD CHAIR RAIL	AWP-1,2,3	WFC-1	
121	ADULT LIBRARY	CPT-X	RB-X	GWB P-X, WD CHAIR RAIL	GWB P-X, WD CHAIR RAIL	GWB P-X, WD CHAIR RAIL	GWB P-X, WD CHAIR RAIL	AWP-1,2,3	ACT-2/WFC-1/WD-2@MONITOR	
122	QUIET STUDY	CPT-X	RB-X	GWB P-X	GWB P-X, PARTITION W/ WD AND AWP INFILL	GWB P-X, GLASS PARTITION	GWB P-X	AWP-1	ACT-1	
123	QUIET STUDY	CPT-X	RB-X	GWB P-X	GWB P-X	GWB P-X, GLASS PARTITION	GWB P-X, GLASS PARTITION	AWP-1	ACT-1	
124	QUIET STUDY	CPT-X	RB-X	GWB P-X	GWB P-X, GLASS PARTITION	GWB P-X, GLASS PARTITION	GWB P-X	AWP-1	ACT-1	
125	CORRIDOR	CPT-X	RB-X	GWB P-X, WD CHAIR RAIL	GWB P-X, WD CHAIR RAIL	N/A	GWB P-X, WD CHAIR RAIL		ACT-2	
126	PANTRY	SL-X	RB-X	GWB P-X	GWB P-X	GWB P-X	GWB P-X		ACT-1	
127	ELECTRIC ROOM	SC-X	RB-X	PLYWD P-X, GWB P-X	PLYWD P-X, GWB P-X	PLYWD P-X, GWB P-X	PLYWD P-X, GWB P-X		GBC-1	
128	DATA ROOM	SC-X	RB-X	GWB P-X	GWB P-X	GWB P-X	GWB P-X		GBC-3	
129	CUSTODIAL	SC-X	RB-X	IRWC-01	IRWC-01	IRWC-01	IRWC-01		GBC-1	
130	WATER ROOM	SC-X	RB-X	GWB TYPE X, P-X	GWB TYPE X, P-X	GWB TYPE X, P-X	GWB TYPE X, P-X		GBC-1	
131	SERVICE HALLWAY	VCT-X	RB-X	GWB P-X	GWB P-X	GWB P-X	GWB P-X		GBC-1	
132	KITCHEN	RSN-01	RSN-01	IRWC-01	IRWC-01	IRWC-01	IRWC-01		ACT-3	
133	KITCHEN STORAGE	RSN-01	RSN-01	IRWC-01	IRWC-01	IRWC-01	IRWC-01		ACT-3	
134	LARGE PROGRAM ROOM	SL-X	RB-X	GWB P-X, WD CHAIR RAIL	GWB P-X, WD CHAIR RAIL	GWB P-X, WD CHAIR RAIL	GWB P-X, WD CHAIR RAIL	AWP-3	ACT-2/WD-2@ MONITOR	
134A	SMALL PROGRAM ROOM	SL-X	RB-X	GWB P-X, WD CHAIR RAIL	GWB P-X, WD CHAIR RAIL	GWB P-X, WD CHAIR RAIL	GWB P-X, WD CHAIR RAIL, CWT-01 AT SINK		ACT-1	
135	CHAIR STORAGE	SL-X	RB-X	IRWC-01	IRWC-01	IRWC-01	IRWC-01		ACT-1	
136	EXERCISE ROOM	SL-X	RB-X	GWB P-X, WD CHAIR RAIL	GWB P-X, WD CHAIR RAIL	GWB P-X, WD CHAIR RAIL	GWB P-X, WD CHAIR RAIL		ACT-2	
137	ADULT LOUNGE	CPT-X	RB-X	GWB P-X, WD CHAIR RAIL	GWB P-X, WD CHAIR RAIL	GWB P-X, WD CHAIR RAIL	GWB P-X, WD CHAIR RAIL		ACT-2	
137.1	CL.	CPT-X	RB-X	GWB P-X	GWB P-X	GWB P-X	GWB P-X		GBC-1	
138	VESTIBULE	PPT-X, RFM-01	PWT-B-X	GWB P-X, PWT-01-X, WD CHAIR RAIL	GWB P-X, PWT-01-X, WD CHAIR RAIL	GWB P-X, PWT-01-X, WD CHAIR RAIL	GWB P-X, PWT-01-X, WD CHAIR RAIL		ACT-1	DEDUCT ALT #4
139	WOMENS TOILET	PPT-X	PWT-B-X	CWT-02 - FULL HEIGHT, CWT-02 WAINSCOT, GWB TYPE X, P-X	CWT-02 WAINSCOT, GWB TYPE X, P-X	CWT-02 WAINSCOT, GWB TYPE X, P-X	CWT-02 - FULL HEIGHT		ACT-3	
140	MENS TOILET	PPT-X	PWT-B-X	CWT-02 WAINSCOT, GWB TYPE X, P-X	CWT-02 - FULL HEIGHT	CWT-02 WAINSCOT, GWB TYPE X, P-X	CWT-02 WAINSCOT, GWB TYPE X, P-X		ACT-3	
141	COA LOBBY 1	PPT-X	PWT-B-X	GWB P-X, WD CHAIR RAIL	GWB P-X, WD CHAIR RAIL	GWB P-X, WD CHAIR RAIL	GWB P-X, WD CHAIR RAIL		ACT-2	DEDUCT ALT #5
142	COA LOBBY 2	CPT-X	RB-X	GWB P-X, WD CHAIR RAIL	GWB P-X, WD CHAIR RAIL	GWB P-X, WD CHAIR RAIL	GWB P-X, WD CHAIR RAIL		ACT-2	
143	COA RECEPT.	CPT-X	RB-X	GWB P-X, WD CHAIR RAIL	GWB P-X, WD CHAIR RAIL	GWB P-X, WD CHAIR RAIL, TACK SURFACE	GWB P-X, WD CHAIR RAIL		ACT-2	
144	SHARED OFFICE	SL-X	RB-X	GWB P-X	GWB P-X	GWB P-X, CWT-01 AT SINK	GWB P-X		ACT-1	
145	STAFF HALLWAY	CPT-X	RB-X	GWB P-X, WD CHAIR RAIL	GWB P-X, WD CHAIR RAIL	GWB P-X, WD CHAIR RAIL	GWB P-X, WD CHAIR RAIL		ACT-1	
145.1	CL.	CPT-X	RB-X	GWB P-X	GWB P-X	GWB P-X	GWB P-X		GBC-1	
145.2	CL.	CPT-X	RB-X	GWB P-X	GWB P-X	GWB P-X	GWB P-X		GBC-1	
146	STAFF TOILET	PPT-X	PWT-B-X	CWT-02 WAINSCOT, GWB TYPE X, P-X	CWT-02 - FULL HEIGHT	CWT-02 WAINSCOT, GWB TYPE X, P-X	CWT-02 WAINSCOT, GWB TYPE X, P-X		ACT-3	
146.1	CL.	PPT-X	PWT-X	GWB P-X	GWB P-X	GWB P-X	GWB P-X		GBC-1	
147	SOCIAL SERVICES	CPT-X	QT-X	GWB P-X	GWB P-X	GWB P-X	GWB P-X		ACT-1	
148	DIRECTORS OFFICE	CPT-X	RB-X	GWB P-X	GWB P-X	GWB P-X	GWB P-X		ACT-1	
148.1	CL.	CPT-X	RB-X	GWB P-X	GWB P-X	GWB P-X	GWB P-X		GBC-1	
149	STAIRS	VCT-X	RB-X	GWB P-X	GWB P-X	GWB P-X	GWB P-X		GBC-1	
150	EMERG. ELEC.	SC-X	RB-X	PLYWD P-X, GWB P-X	PLYWD P-X, GWB P-X	PLYWD P-X, GWB P-X	PLYWD P-X, GWB P-X		GBC-3	
151	LIBRARY HALL	CPT-X	RB-X	GWB P-X, WD CHAIR RAIL	GWB P-X, WD CHAIR RAIL	GWB P-X, WD CHAIR RAIL	GWB P-X, WD CHAIR RAIL		ACT-2/WFC-1/WD-2@MONITOR	
LOWER MEZZANINE										
200	MEZZANINE 1	VCT-X	RB-X	GWB, NOT PTD	GWB, NOT PTD	GWB, NOT PTD	GWB, NOT PTD		UNFINISHED	
201	MEZZANINE 2	VCT-X	RB-X	GWB, NOT PTD	GWB, NOT PTD	GWB, NOT PTD	GWB, NOT PTD		UNFINISHED	
202	MEZZANINE 3	VCT-X	RB-X	GWB, NOT PTD	GWB, NOT PTD	GWB, NOT PTD	GWB, NOT PTD		UNFINISHED	
203	MEZZANINE 4	VCT-X	RB-X	GWB, NOT PTD	GWB, NOT PTD	GWB, NOT PTD	GWB, NOT PTD		UNFINISHED	
204	MEZZANINE 5	VCT-X	RB-X	GWB, NOT PTD	GWB, NOT PTD	GWB, NOT PTD	GWB, NOT PTD		UNFINISHED	
Grand total: 63										

FINISH PLANS GENERAL NOTES

1. ALL COLORS SUBJECT TO CHANGE BASED ON ARCHITECT'S AND OWNER'S FINAL REVIEW
2. SEE WALL SECTIONS FOR MAKEUP OF ALL EXTERIOR WALLS
3. ALL DIMENSIONS ON FINISH FLOOR PLANS ARE TO FINISH FACE OF WALL
4. ALL FINISHES TO CONTINUE UNDERNEATH ALL CASEWORK AND BUILT IN MILLWORK.
5. FINISH SCHEDULE DESIGNATES FUTURE PAINT COLOR WITH AN "X" AND WILL BE COORDINATED WITH THE COLOR LEGEND ON A1.42 ONCE FINAL COLORS ARE SELECTED.
6. REFER TO FINISH SCHEDULE AND INTERIOR ELEVATIONS FOR APPLIED WALL FINISHES INCLUDING: PAINT (P), CERAMIC & PORCELAIN WALL TILE (CWT & PWT), PLYWOOD, IMPACT RESISTANT WALL COVERINGS (IRWC)
7. AT ALL CERAMIC AND PORCELAIN WALL TILE FINISH LOCATIONS (CWT AND PWT AS NOTED ON FINISH SCHEDULE AND INTERIOR ELEVATIONS) PROVIDE 5/8" CEMENTITIOUS BACKER BOARD IN LEIU OF GWB BOARD; AT WALL TYPES WITH MULTIPLE LAYERS OF GYPSUM BOARD ONLY REPLACE LAST LAYER OF GYMPSUM BOARD WITH REQUIRED BACKER. TILE FILE-SUB BID TO PROVIDE AND INSTALL BACKER BOARD. REFER TO SPECIFICATIONS. PROVIDE BLOCKING AS REQUIRED.
8. AT ALL PLYWOOD FINISH LOCATIONS (AS NOTED ON FINISH SCHEDULE AND INTERIOR ELEVATIONS) PROVIDE 3/4" PLYWOOD FROM FLOOR TO CEILING. PLYWOOD SHALL BE FIRE RETARDANT; BOTH SIDES AND ALL EDGES TO BE PAINTED WITH 2 COATS OF WHITE PAINT. WALLS ON WHICH PLYWOOD IS MOUNTED TO SHALL RETAIN FIRE RATING PER WALL SCHEDULE. REFER TO SPECIFICATIONS. PROVIDE BLOCKING AS REQUIRED.
9. AT ALL IMPACT RESISTANT WALL COVERING FINISH LOCATIONS (IRWC AS NOTED ON FINISH SCHEDULE AND INTERIOR ELEVATIONS) PROVIDE WALL PER SCHEDULE, AND BLOCKING AS REQUIRED.



Turowski2 Architecture

P.O. Box 1290
313 Wareham Road
Marion, MA 02738

508.758.9777 phone
508.748.2444 fax

www.t2architecture.com

CONSULTANT:

STAMP:

REVISIONS:

No.	Description	Date
2	Addendum 02	9/27/2021

UPTON COMMUNITY CENTER
9 MILFORD STREET, UPTON, MA 01568
BIDDING

TITLE:
FIRST FLOOR
FINISH
SCHEDULE

JOB NUMBER:

20-05

DRAWN BY:

TP

CHECKED BY:

BS, LT, PT

DATE:

9/8/2021

SCALE:

1/8" = 1'-0"

SHEET NO:

A1.41

9/29/2023 3:54:54 AM



Turowski2 Architecture
P.O. Box 1290
313 Wareham Road
Marion, MA 02738

508.758.9777 phone
508.748.2444 fax

www.t2architecture.com
CONSULTANT:

STAMP:
2

REVISIONS:
No. Description Date
2 Addendum 9/27/2
02 021

UPTON COMMUNITY CENTER
9 MILFORD STREET, UPTON, MA 01568
BIDDING

TITLE:
KITCHEN
FLOOR PLAN,
INT. ELEV.,
SCHEDULE,
LEGEND, &
NOTES

JOB NUMBER:
20-05

DRAWN BY:
DB, TP

CHECKED BY:
BS, LT, PT

DATE:
9/8/2021

SCALE:
As indicated

SHEET NO.:

A1.71


SCHEDULE OF FOOD SERVICE EQUIPMENT & CONNECTIONS

ITEM	QTY	DESCRIPTION	PLUMBING	VENTILATION	ELECTRICAL	BASIS OF DESIGN MFG	BASIS OF DESIGN MODEL NUMBER(S)	REQUIRED ACCESSORIES
1	1	CONVECTION OVEN	3/4" G @ 50 MBTU W/ FLEX HOSE & QD		120V 1PH 8A	BLODGETT	DFG-200-ES	FLEX HOSE QUICK DISCONNECT
2	1	4 BURNER RANGE W/ GRIDDLE & CONVECTION OVEN	3/4" G @ 194 MBTU W/ FLEX HOSE & QD		120V 1PH 4A	GARLAND	G36-4G12CS1	FLEX HOSE, QUICK DISCONNECT, WALL MOUNT ANCHOR, LOCKING CASTER KIT, STAINLESS BACK GUARD WITH SHELF
3	1	EXHAUST HOOD VENTILATOR 96" W X 60" D X 28" H		2200 CFM 16x16 COLLAR SIZE	1-1/2HP, 208V 3PH (FAN), 120V 1PH 20A (LIGHTS) FIRE ALARM INTERLOCK	CUSTOM		INTEGRAL LIGHTING, REMOTE FAN CFM, RHEOSTAT
3A	1	WALL PANEL				CUSTOM		FULL WIDTH OF HOOD, FLOOR TO UNDERSIDE OF HOOD
4	1	FIRE SUPPRESSION SYSTEM			120V 1PH 20A, FIRE ALARM INTERLOCK	ANSUL	R-102	
5	1	REACH IN FREEZER 2 DOOR	IW TO FS (TBD)		120V 1PH 10A, NEMA 5-15R	TRAULSEN	G12001-36	(8) 18"x26" TRAY SLIDES AND (8) ALUMINUM SHEET PANS
6	1	REACH IN REFRIGERATOR 4 DOOR	IW TO FS (TBD)		120V 1PH 8A, NEMA 5-15R	TRAULSEN	G20001-48	(15) 18"x26" TRAY SLIDES AND (15) ALUMINUM SHEET PANS
7	1	SERVING COUNTER W/ BASE CABINETS				CUSTOM		
7A	1	SNEEZE / BREATHE GUARD				VERSA-GARD	CUSTOM 1-27-VG2	
8	1	4 WELL HOT FOOD WARMER W/ MANIFOLD DRAINS, AUTO FILL, SINGLE CONTROL PANEL	1/2" HW 1" MPT IW TO FS		208/240V 3PH 30A, 1650 WATTS PER WELL	WELLS	MOD400TDMAFS	
9	1	HAND WASH SINK	1/2" CW 1/2" HW 1-1/2" W			KROWNE	HS53	AERATOR AND ADAPTER
10	1	3 COMPARTMENT SINK WITH DRAINING SIDE BOARDS	(3) 2" DW THRU GI . 3/4" HW RBPB SOAP			CUSTOM		PROVIDE MOUNTING SUPPORTS FOR DISPOSAL CONTROL PANEL
10A	2	BACKSPASH MOUNT FAUCET	(2) 3/4" CW (2) 3/4" 140F HW			T&S BRASS AND BRONZE WORKS	B-0290	ELBOW INSTALLATION KIT
11	1	DISPOSAL W/ AUX CONTROL & 15" CONE	(2) 1/2" CW 2" DW THRU GI		208/230V 3PH 6A	SALVAJOR	200-CA-15-ARSS (230/60/3)	LEG SUPPORT RUBBER SCRAP RING
11A	1	PRE-RINSE SPRAYER	1/2" CW 1/2" HW			T&S BRASS AND BRONZE WORKS	B-.0133-BC	ELBOW INSTALLATION KIT
12	1	UNDER COUNTER WARE WASHER	3/4" 140F HW GHT 2" W THRU GI		208/240V 3PH 24A	HOBART	LX6H HOT (208/240/60/3)	DRAIN WATER TEMPERING KIT, ADDITIONAL FLAT RACK, ADDITIONAL PEG RACK
13	2	2 COMPARTMENT PREP TABLE W/ BASE CABINETS	(2) 2" IW THRU GI			CUSTOM		
13A	1	BACKSPASH MOUNT FAUCET	1/2" CW 1/2" 120F HW			T&S BRASS AND BRONZE WORKS	B-0231	ELBOW INSTALLATION KIT
14	1	ISLAND COUNTER TOP MOUNTED OVER BASE CABINETS 49W X 94L X 1.5H				CUSTOM		
15	1	MICROWAVE			(2) 208/240V 1PH 30A NEMA 6-30P	AMANA	AMS035	
16	1	ICE MACHINE W/ BIN	1/2" FCW 1/2" & 3/4" IW TO FS		120V 1PH 15A	SCOTTSMAN	C0322MA-1 B3225	KVS ICE LEVEL CONTROL 6" STAINLESS LEG KIT
16A	1	ICE MACHINE WATER FILTER	1/2" CW			3M	ICE140-S	3 SPARE FILTERS, CARTRIDGES
17	1	MOP SINK WITH 60" BACK AND SIDE SPLASH	1/2" CW, 1/2" HW 2" W UNDER FLOOR			BY PLUMBING CONTRACTOR		SHELF W/ MOP HOLDER
17A	1	24" SHELF WITH MOP HOLDER				ADVANCE TABCO	K-245	
17B	1	CUSTODIAL CHEMICAL DISPENSER (BY OWNER)				BY OWNER		WALL MOUNT
18	1	STACK WASHER DRYER	1/2" CW GHT 1/2" HW GHT 2" IW	4" OUTLET 220 CFM	(2) 120/208/240V 1PH 30A	SPEED QUEEN	LTEESAS15STW01	
19	2	WIRE RACK SHELVING 36X21 5 TIER - 74 1/2" HIGH				METRO SUPER ERECTA	(5) 2160NC (4) 74P	(5) SHELVES (4) POSTS
20	3	WIRE RACK SHELVING 54X21 5 TIER - 74 1/2" HIGH				METRO SUPER ERECTA	(5) 2154NC (4) 74P	(5) SHELVES (4) POSTS
21	1	SIDE LOAD ROLLING BUN & PAN RACK				METRO	RD33N	A37 CORNER BUMPERS, CASTER LOCKS, PAN STOPS
21A	20	18X26 ALUMINUM PAN				CHANNEL	BP-1	
22	1	6 TIER ROLLING LUG RACK				ADVANCE TABCO	LR6	
22A	6	POLYETHYLENE LUG TRAY				CHANNEL	LR15-G	
23	1	4-TIER ROLLING CLEAN WARE DRYING RACK - 24X36				METRO MAX Q	(4) MQ2448G (4) MX63UP (2) 5MPX (2) 5MPBX	(4) SHELVES, (4) POSTS, (2) 5" SWIVEL CASTER, (2) 5" BRAKE CASTER
24	3	STAINLESS STEEL UPPER CABINETS 32W X 22H X 36D				CUSTOM		
25	3	STAINLESS STEEL 2 DOOR, 1 DRAWER BASE CABINETS W/LEGS 30W X 32H X 24D				CUSTOM		
26	2	STAINLESS STEEL, OPEN SHELF, 1 DRAWER BASE CABINETS W/LEGS 32W X 32H X 24D				CUSTOM		
27	1	STAINLESS STEEL ADA APRON 1W X 3.5H X 29D				CUSTOM		
28	1	VANITY PANEL 1W X 76H X 36D				CUSTOM		
29	1	VANITY PANEL 1W X 108H X 36D				CUSTOM		
30	3	STAINLESS STEEL SHELF 48W				CUSTOM		
31	2	STAINLESS STEEL 2 DOOR BASE CABINETS W/LEGS 36W X 32H X 24D				CUSTOM		
32	1	MOBILE WORK TABLE 30W X 48L - (2) SHELF				CUSTOM		
33	2	44 GAL TRASH CAN (BY OWNER)				RUBBERMAID BRUTE	FG264356GRAY	


Notes: Following apply to all Foodservice Equipment Drawings.
Connections, stub-outs and dimensions shown are to be used for estimating engineering requirements only. No architectural or engineering service is intended or assumed.
The Kitchen Equipment Contractor shall provide accurate 1/2"=1'-0" stub-outs plans showing exact sizes and locations of all service stubs through walls and/or floors. Services of fixtures shall shall come out of walls whenever possible allowing clearance for traps, valves, switches, and the like.
Traps, drainlines, grease interceptors, shut-off valves and connecting piping shall be provided and installed by the Plumbing Sub-Contractor.
Conduit, junction boxes, outlets, disconnects, and connecting wiring shall be provided and installed by the Electrical Sub-Contractor. Intervening of refrigeration components and remote controls such as found on a garbage disposer shall be installed by the Electrical Sub-Contractor.
Blowers, ductwork and duct connections shall be provided and installed by the Heating and Ventilation Sub-Contractor. Controls for such systems shall be provided and installed by the specified sub-contractor.

ABBREVIATIONS:



A	AMPERES	EXH	EXHAUST	IW	INDIRECT WASTE
AFF	ABOVE FINISH FLOOR	FD	FLOOR DRAIN	KEC	KITCHEN EQUIP. CONTRACTOR
BFF	BELOW FINISH FLOOR	FD	FLOOR DRAIN	KW	KILOWATT
BTC	BRANCH TO CONNECTION	FD	FLOOR DRAIN	MBTU	BTU PER HOUR/1000
C&P	CORD & PLUG PROVIDED	FS	FLOOR SINK	NUA	MAKE-UP AIR
CFM	CUBIC FEET PER MINUTE	FS	FLOOR SINK	PC	PLUMBING CONTRACTOR
CR	CONDENSATE RETURN	G	GAS	QD	QUICK DISCONNECT
CW	COLD WATER	GC	GENERAL CONTRACTOR	SP	STATIC PRESSURE (WG)
DFA	DROP FROM ABOVE	GI	GREASE INTERCEPTOR	SR	SINGLE RECEPTACLE
DR	DUPLEX RECEPTACLE	HP	HORSEPOWER	SS	STEAM SUPPLY
EC	ELECTRICAL CONTRACTOR	HW	HOT WATER	W	WASTE (DIRECT CONNECTION)
		H&CW	HOT & COLD WATER		

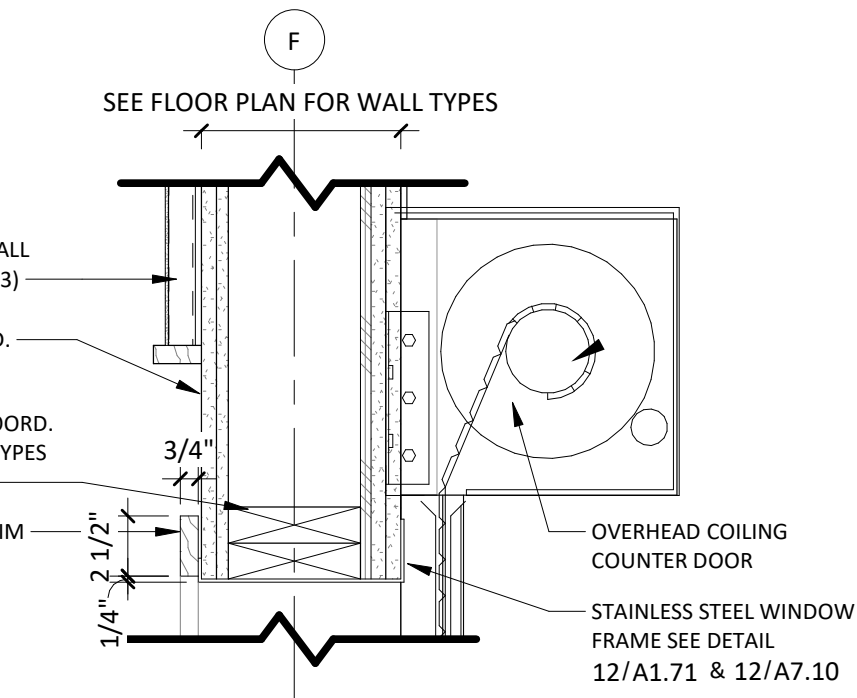

14 CCD HEAD DETAIL 1 1/2" = 1'-0"

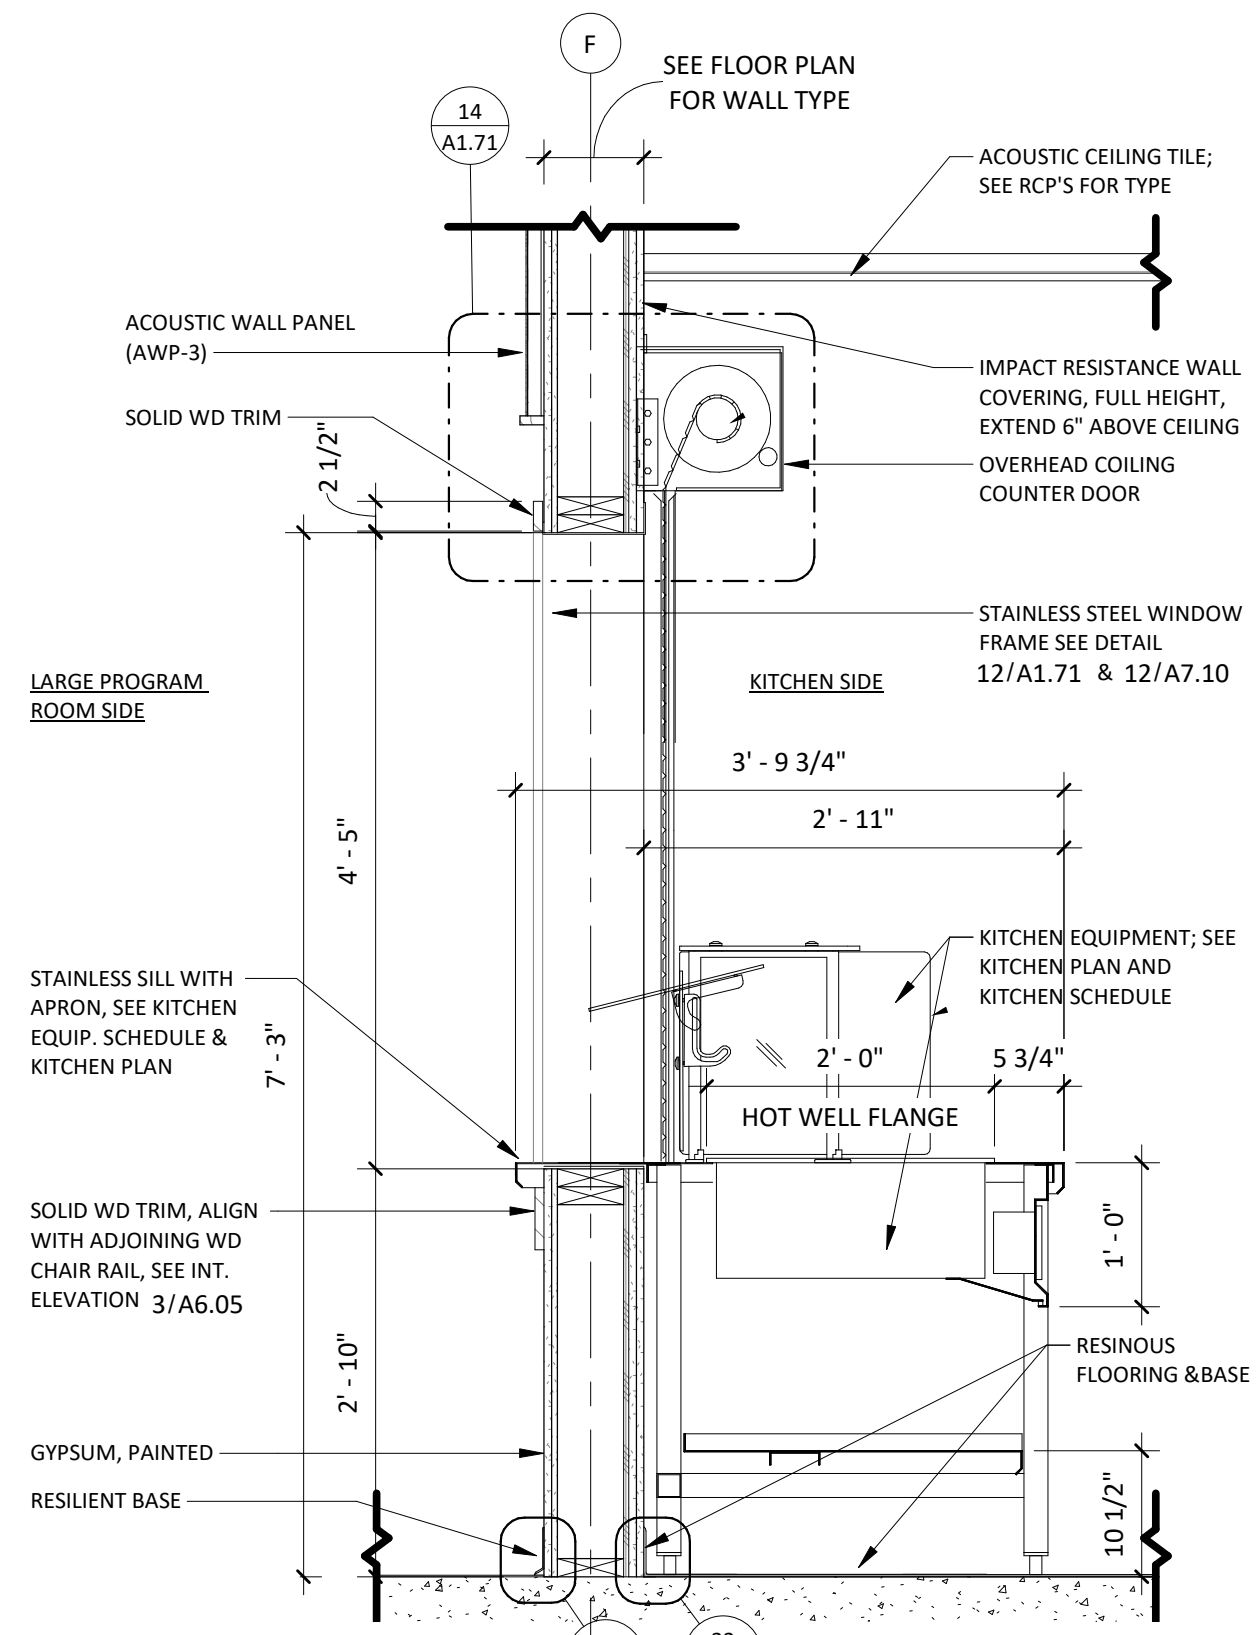


11 CCD SECTION DETAIL 3/4" = 1'-0"

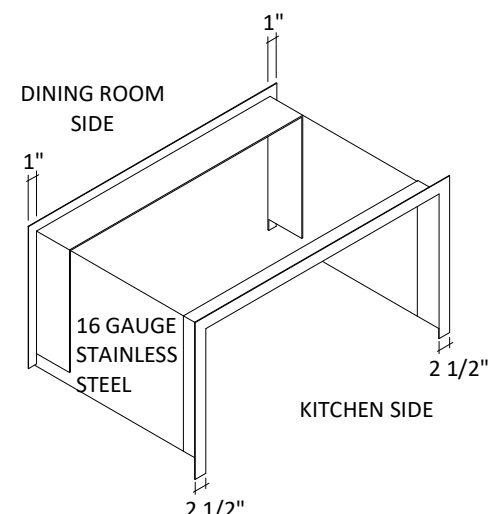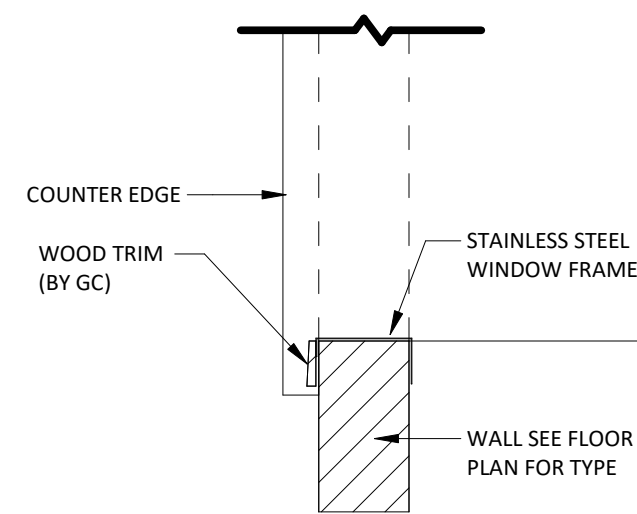


12 KITCHEN OPENING DETAIL 3/4" = 1'-0"


13 THREE COMPARTMENT SINK DETAIL 1 1/2" = 1'-0"

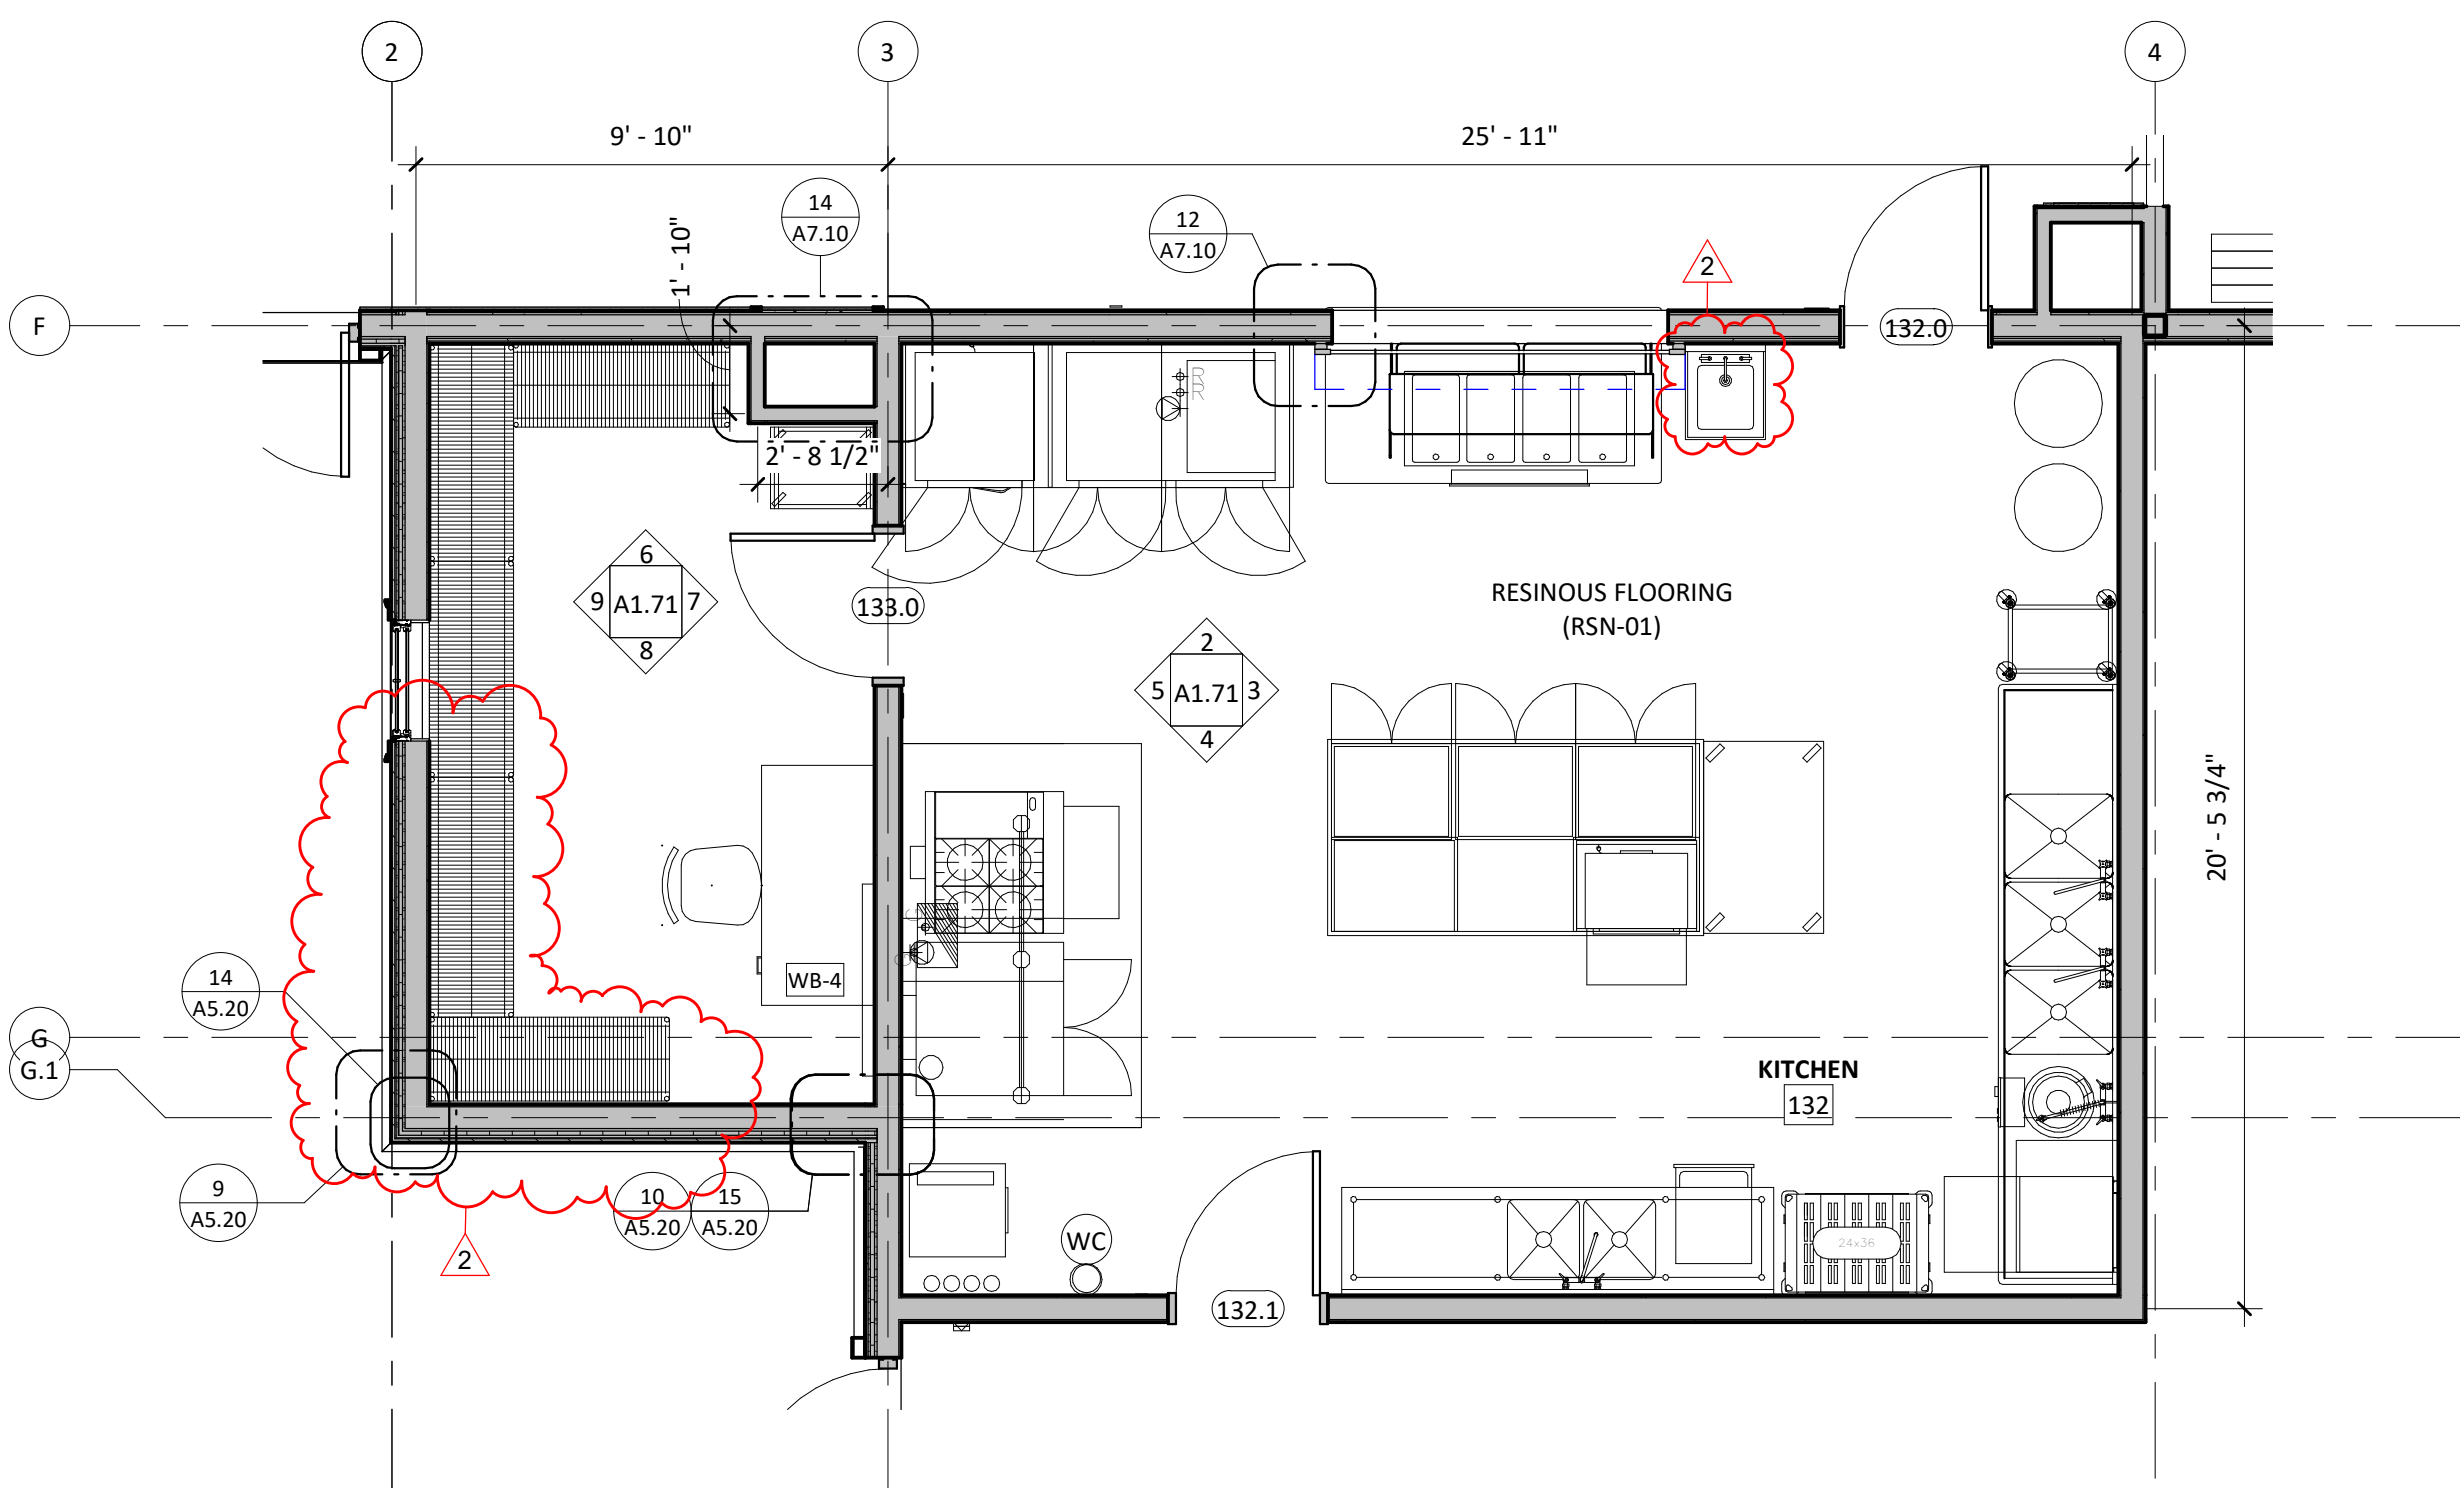


1 ENLARGED PLAN - KITCHEN PLAN 1/4" = 1'-0"

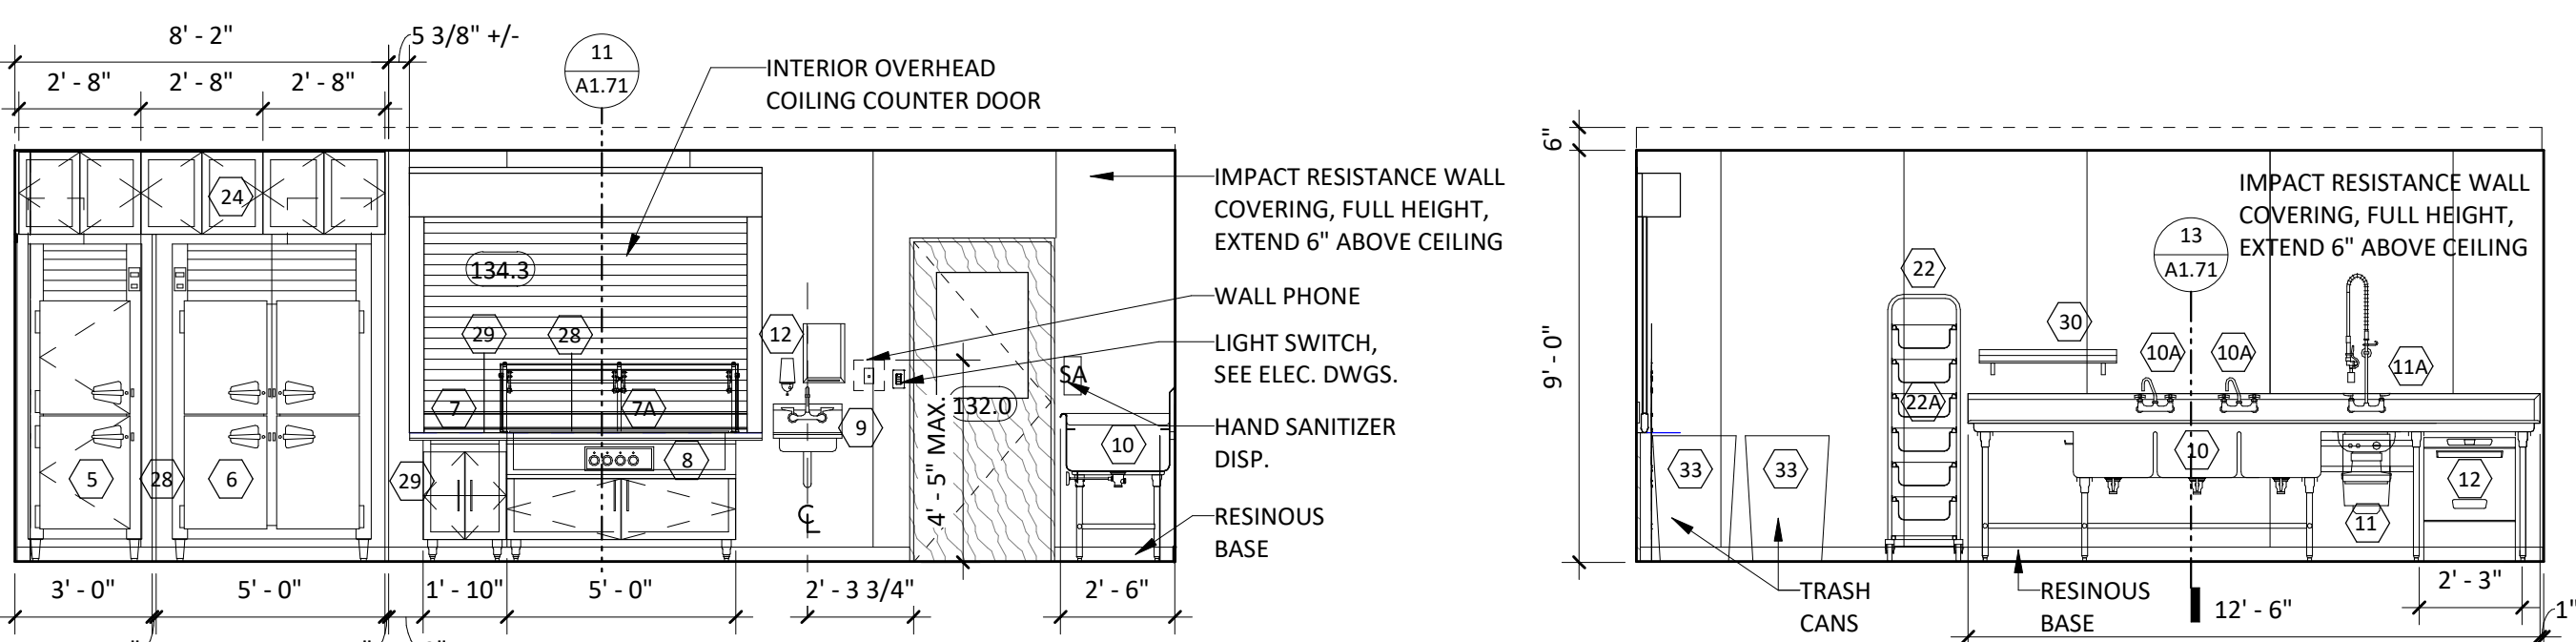


2 132 KITCHEN EAST 1/4" = 1'-0"

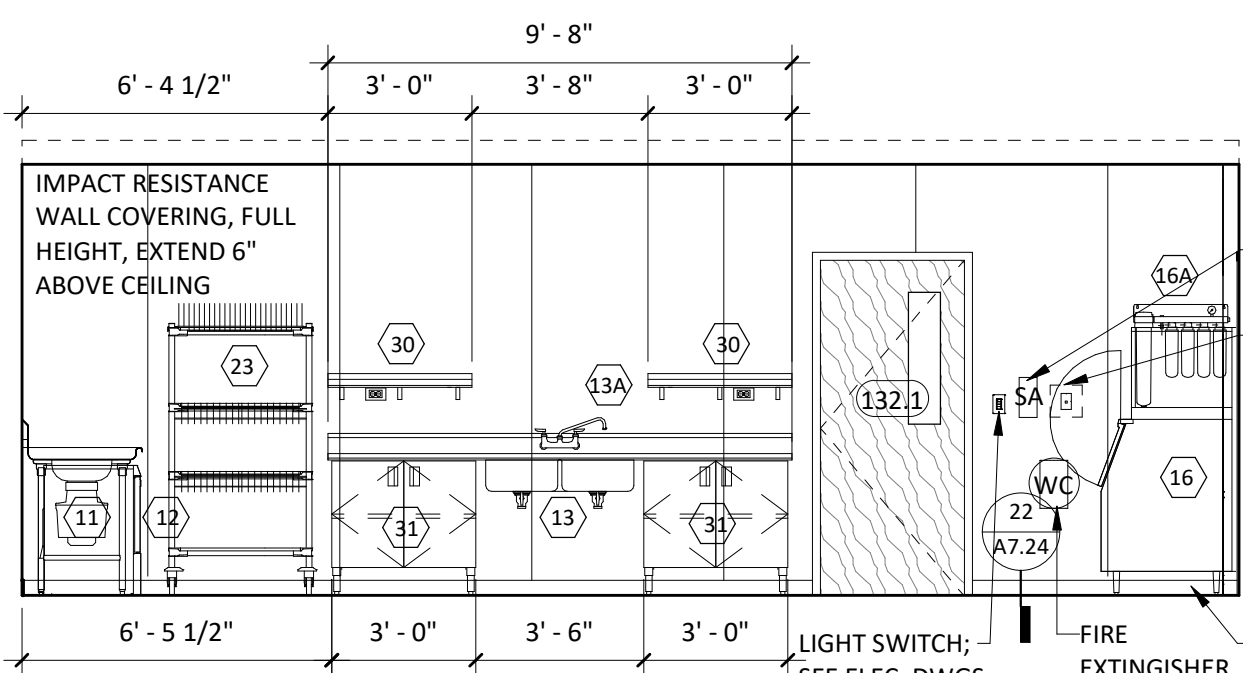

4 132 KITCHEN WEST 1/4" = 1'-0"

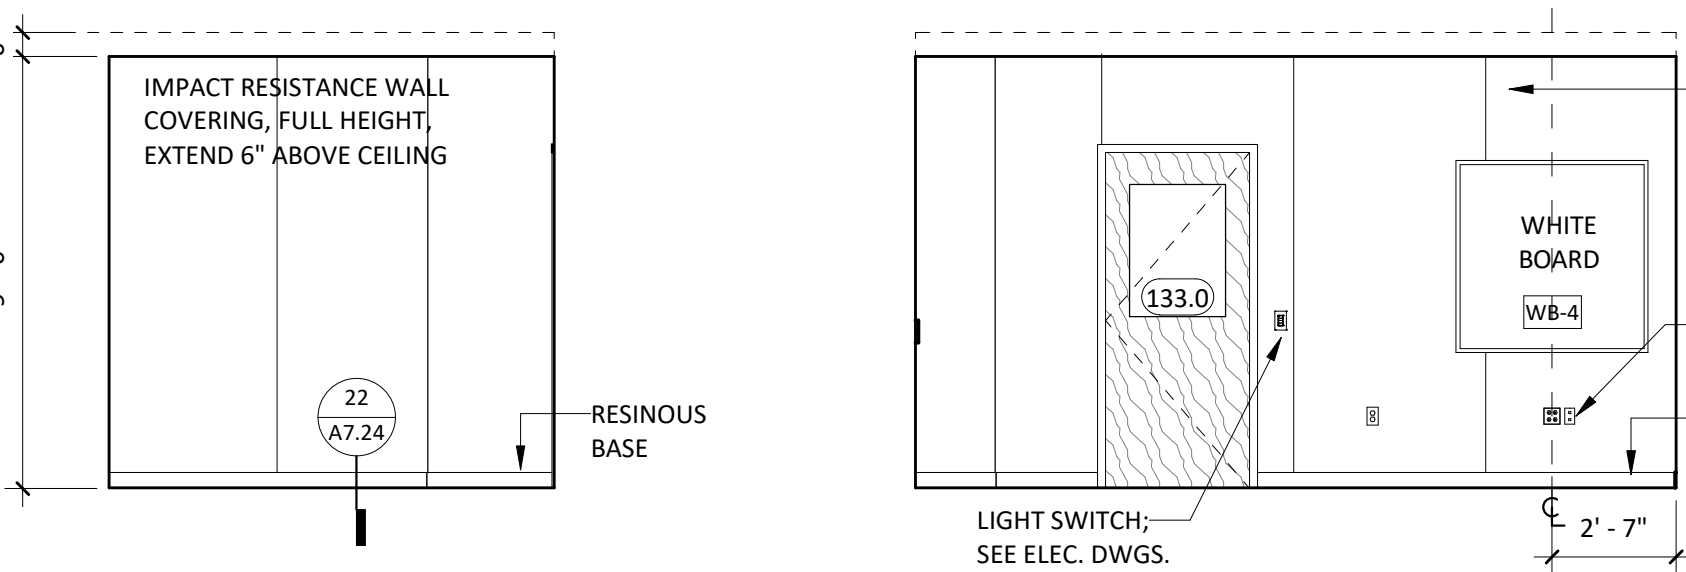


6 133 KITCHEN STOR. EAST 1/4" = 1'-0"

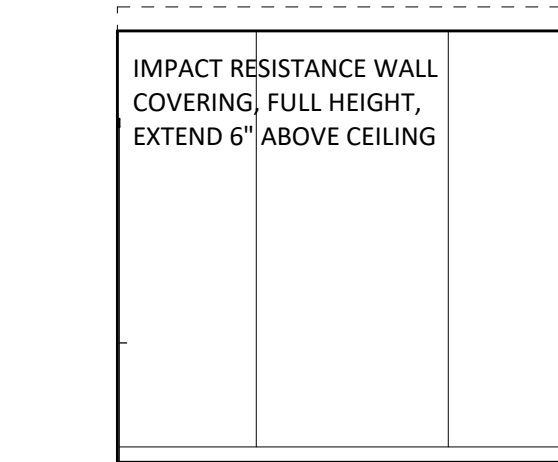


8 133 KITCHEN STOR. WEST 1/4" = 1'-0"


3 132 KITCHEN SOUTH 1/4" = 1'-0"

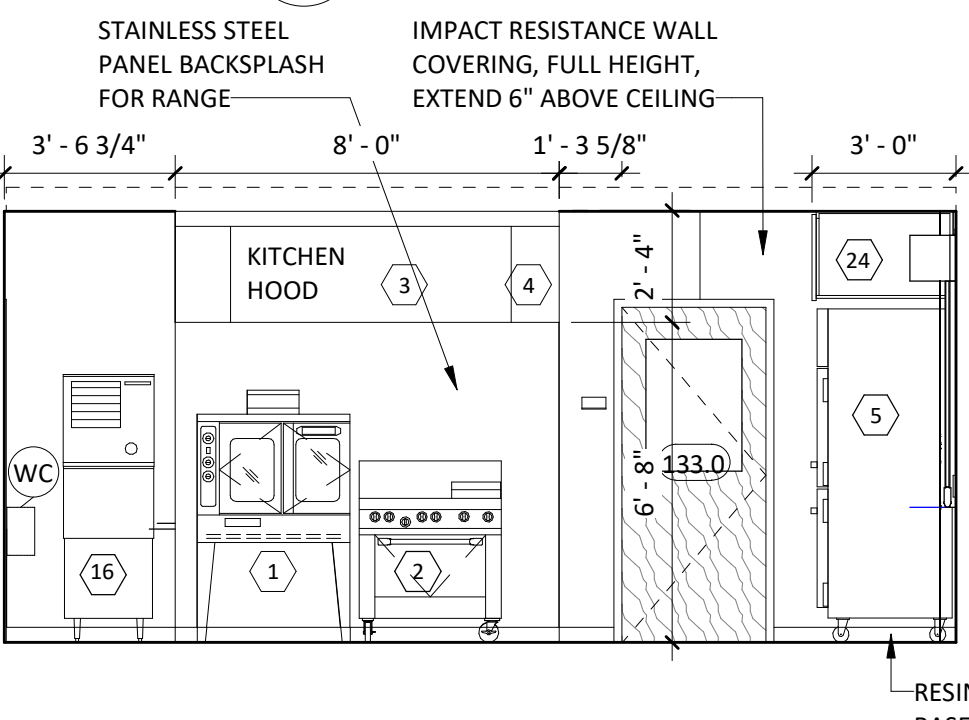

5 132 KITCHEN NORTH 1/4" = 1'-0"

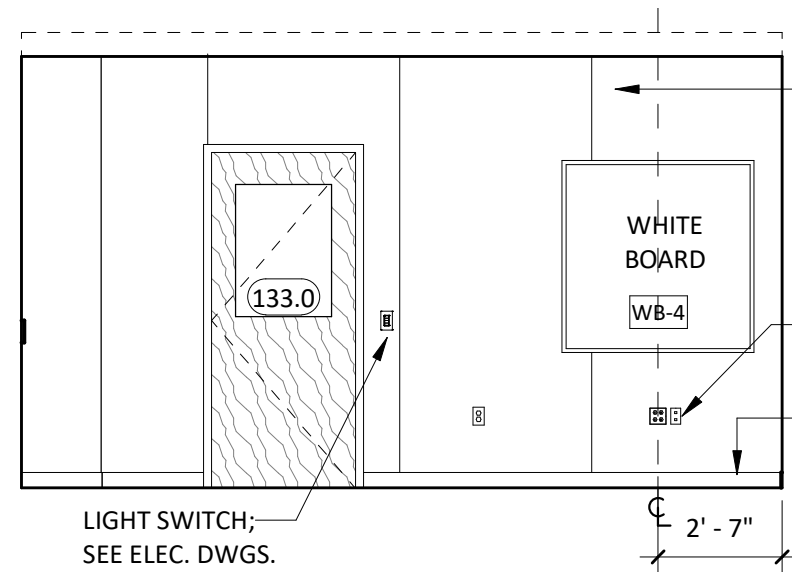

7 133 KITCHEN STOR. SOUTH 1/4" = 1'-0"

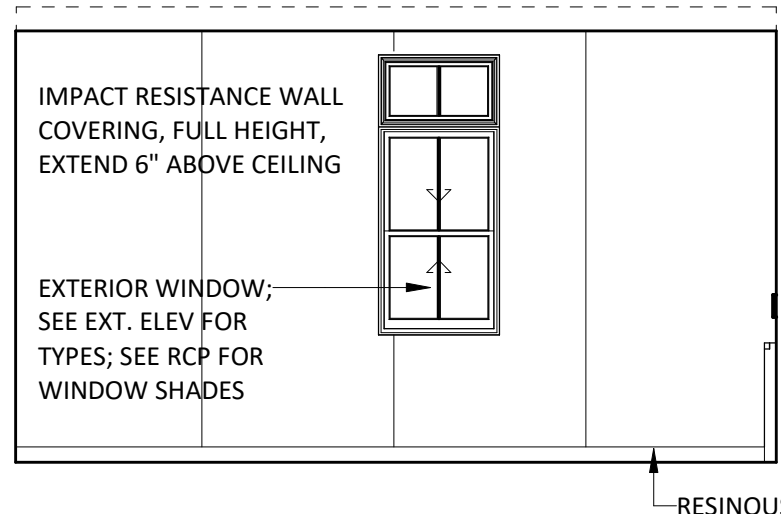

9 133 KITCHEN STOR. NORTH 1/4" = 1'-0"

NOTE: SEE A6.01 FOR INTERIOR LEGENDS, KEYS, NOTES, AND MOUNTING HEIGHTS



8.758.9777 phone
8.748.2444 fax

SULTANT:

MP:

SIONS:

No.	Description	Date
-----	-------------	------

UPTON COMMUNITY CENTER
9 MILFORD STREET, UPTON, MA 01568
BIDDING

FIRST FLOOR
 FURNITURE
 PLAN FOR
 REFERENCE
 ONLY

NUMBER:
10-05

CONSULT

EXEMPTED BY:
S, LT, PT

0/8/2021

$$1/8'' = 1'-0''$$


ET NO:


A1.81




NOTES:

- NOTES:**
1. THIS PLAN IS FOR REFERENCE ONLY
 2. COORDINATE ELECTRICAL AND TECHNOLOGY WITH FURNITURE LOCATIONS

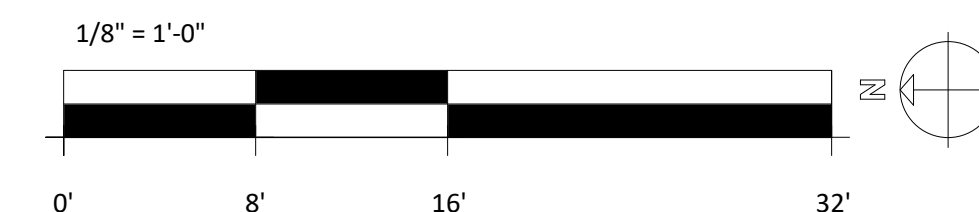


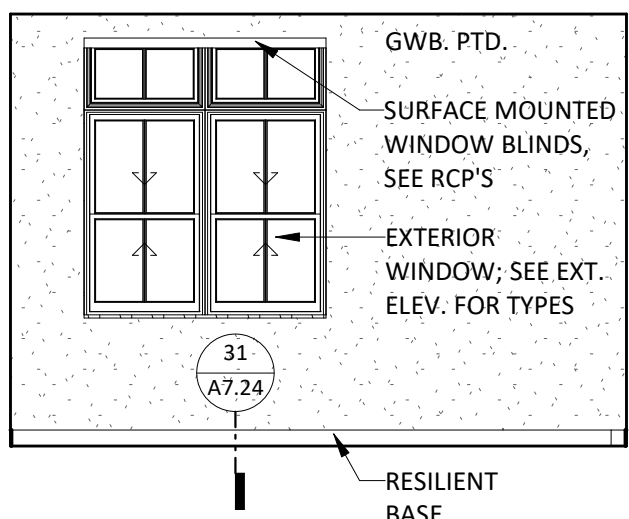


1 111 EQUIP. STOR. EAST
1/4" = 1'-0"

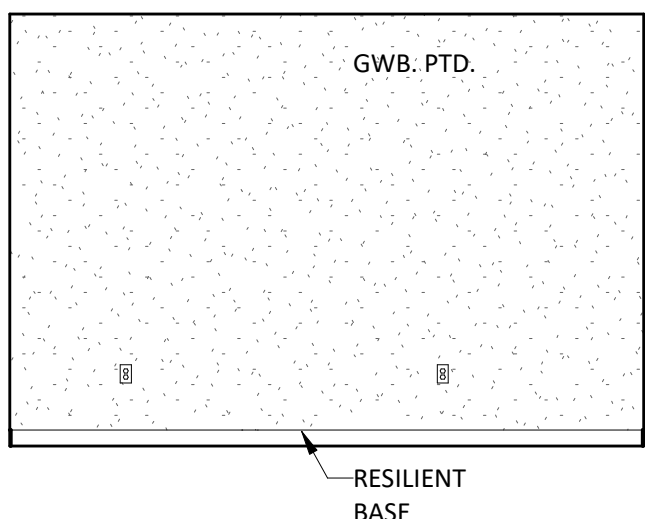


2 111 EQUIP. STOR. SOUTH
1/4" = 1'-0"

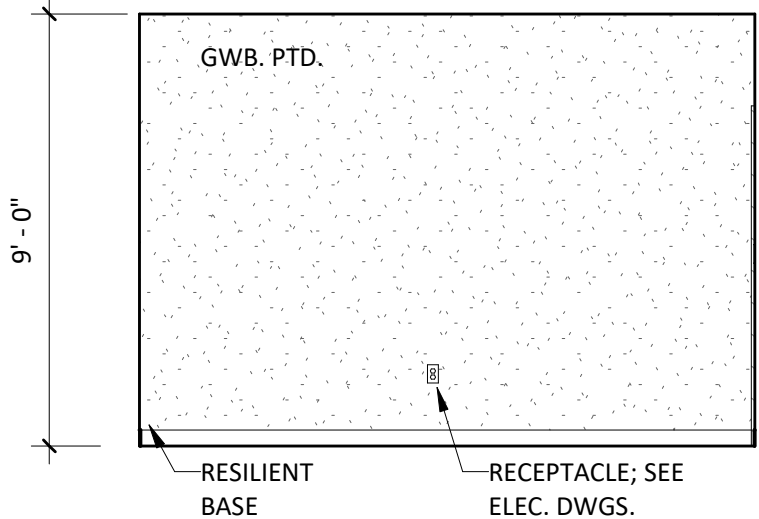


3 111 EQUIP. STOR. WEST
1/4" = 1'-0"

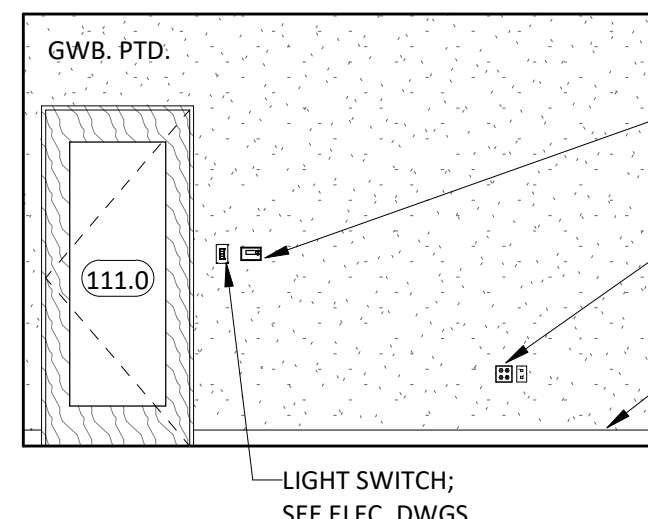


4 111 EQUIP. STOR. NORTH
1/4" = 1'-0"

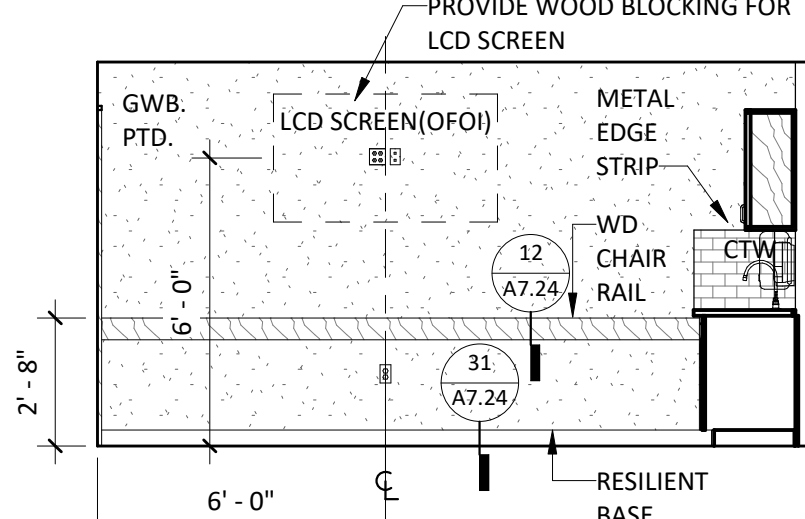


5 112 CONF. GROUP STUDY EAST
1/4" = 1'-0"

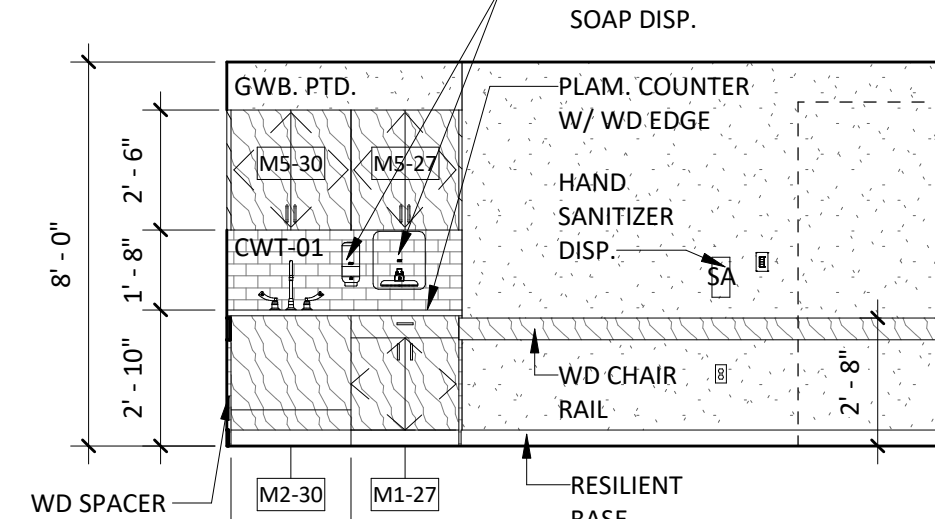


6 112 CONF. GROUP STUDY SOUTH
1/4" = 1'-0"

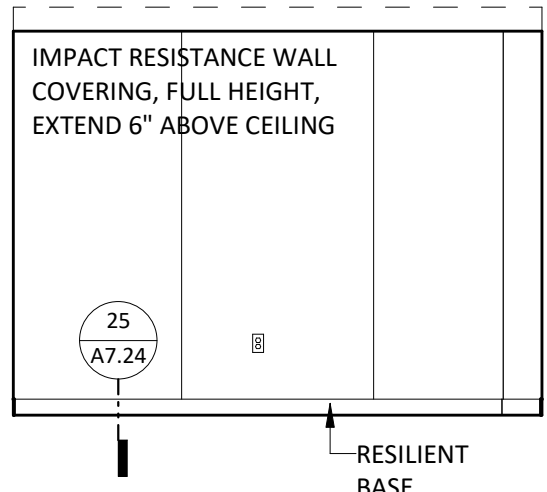


9 116 GROUP STOR. EAST
1/4" = 1'-0"

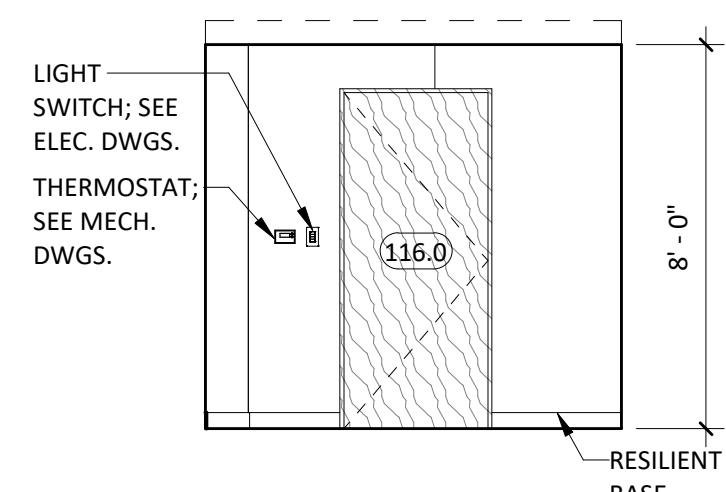


10 116 GROUP STOR. SOUTH
1/4" = 1'-0"

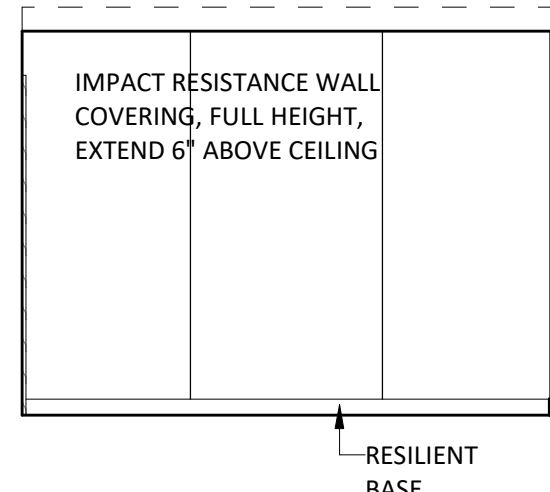


11 116 GROUP STOR. WEST
1/4" = 1'-0"

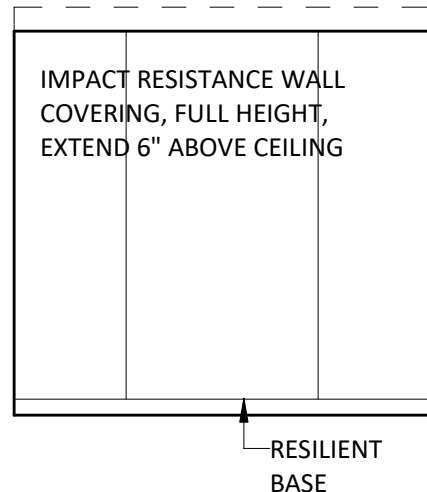


12 116 GROUP STOR. NORTH
1/4" = 1'-0"

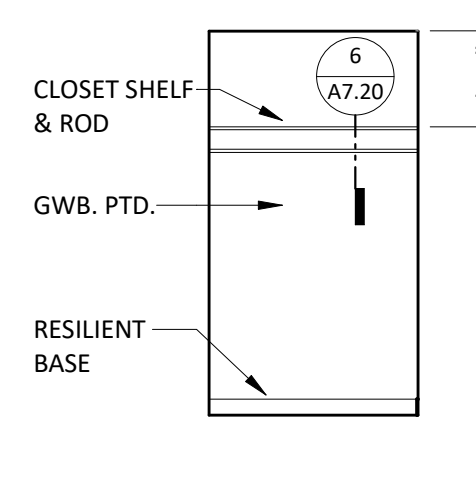


13 114 CLOSET SOUTH
1/4" = 1'-0"

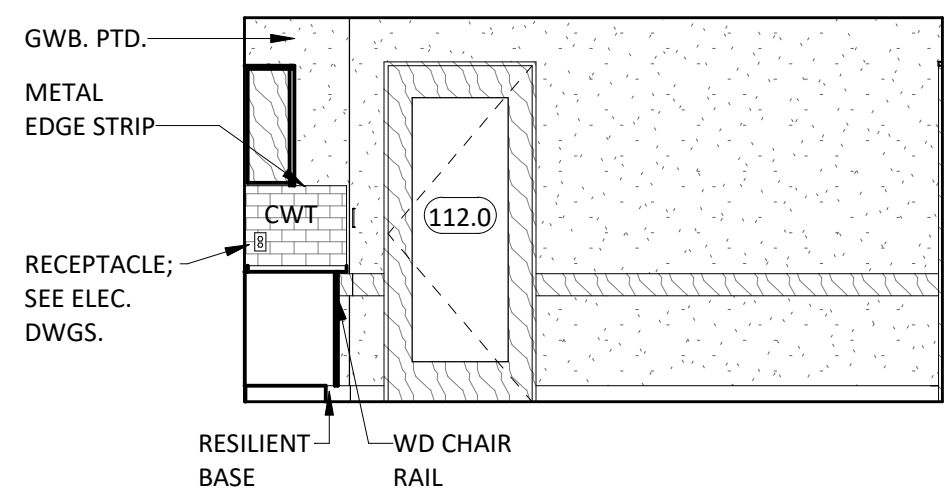


7 112 CONF. GROUP STUDY WEST
1/4" = 1'-0"

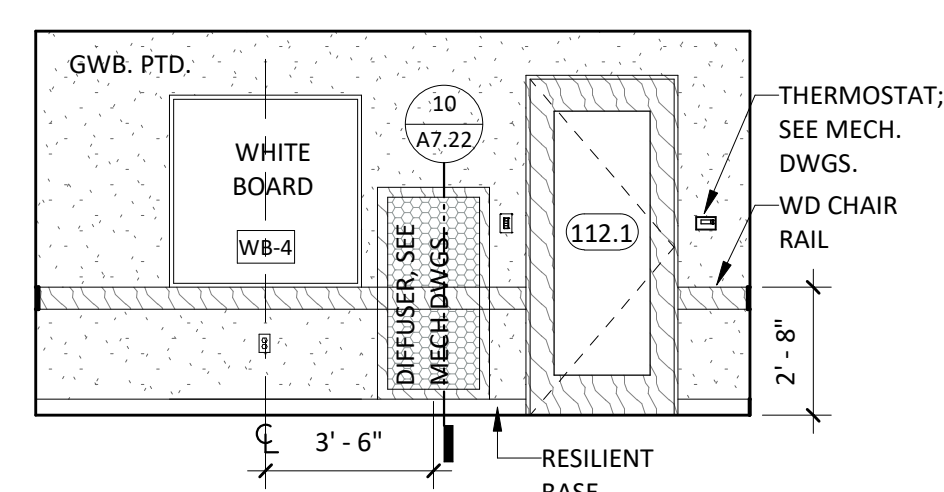


8 112 CONF. GROUP STUDY NORTH
1/4" = 1'-0"

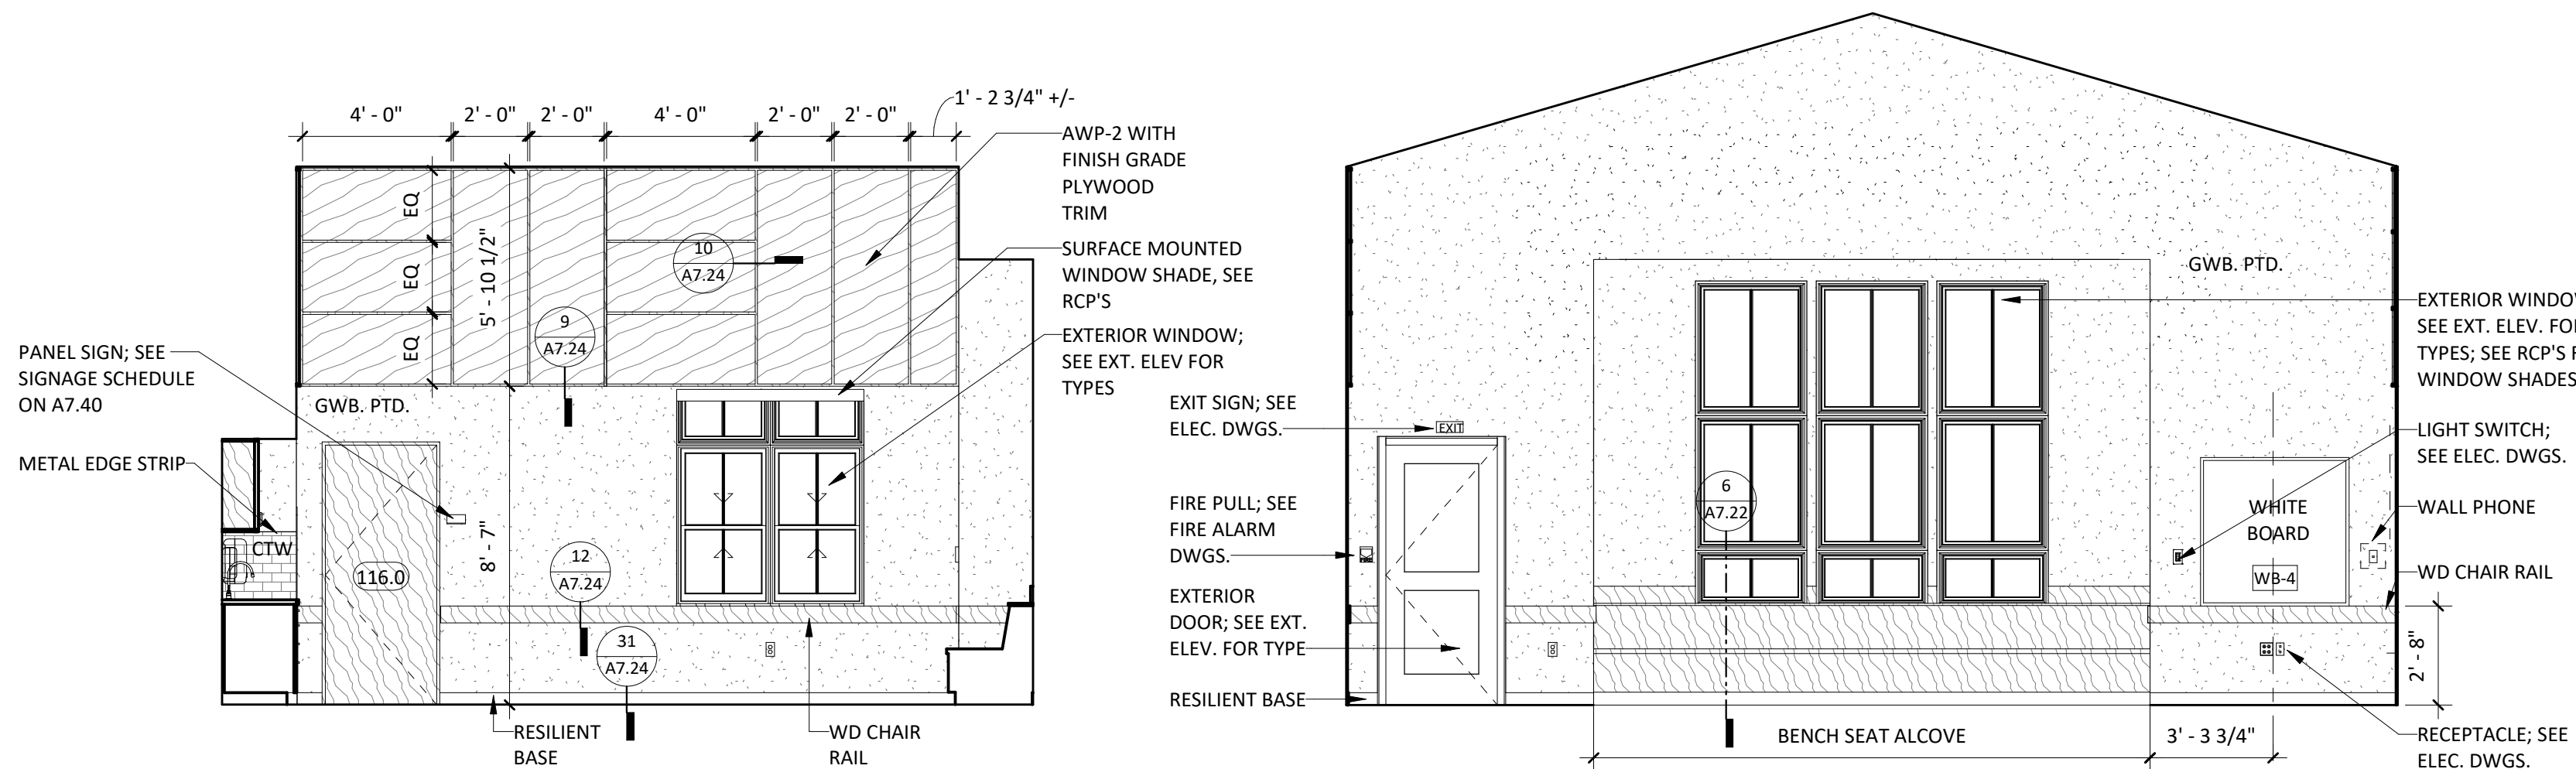


14 117 GROUP ROOM EAST
1/4" = 1'-0"

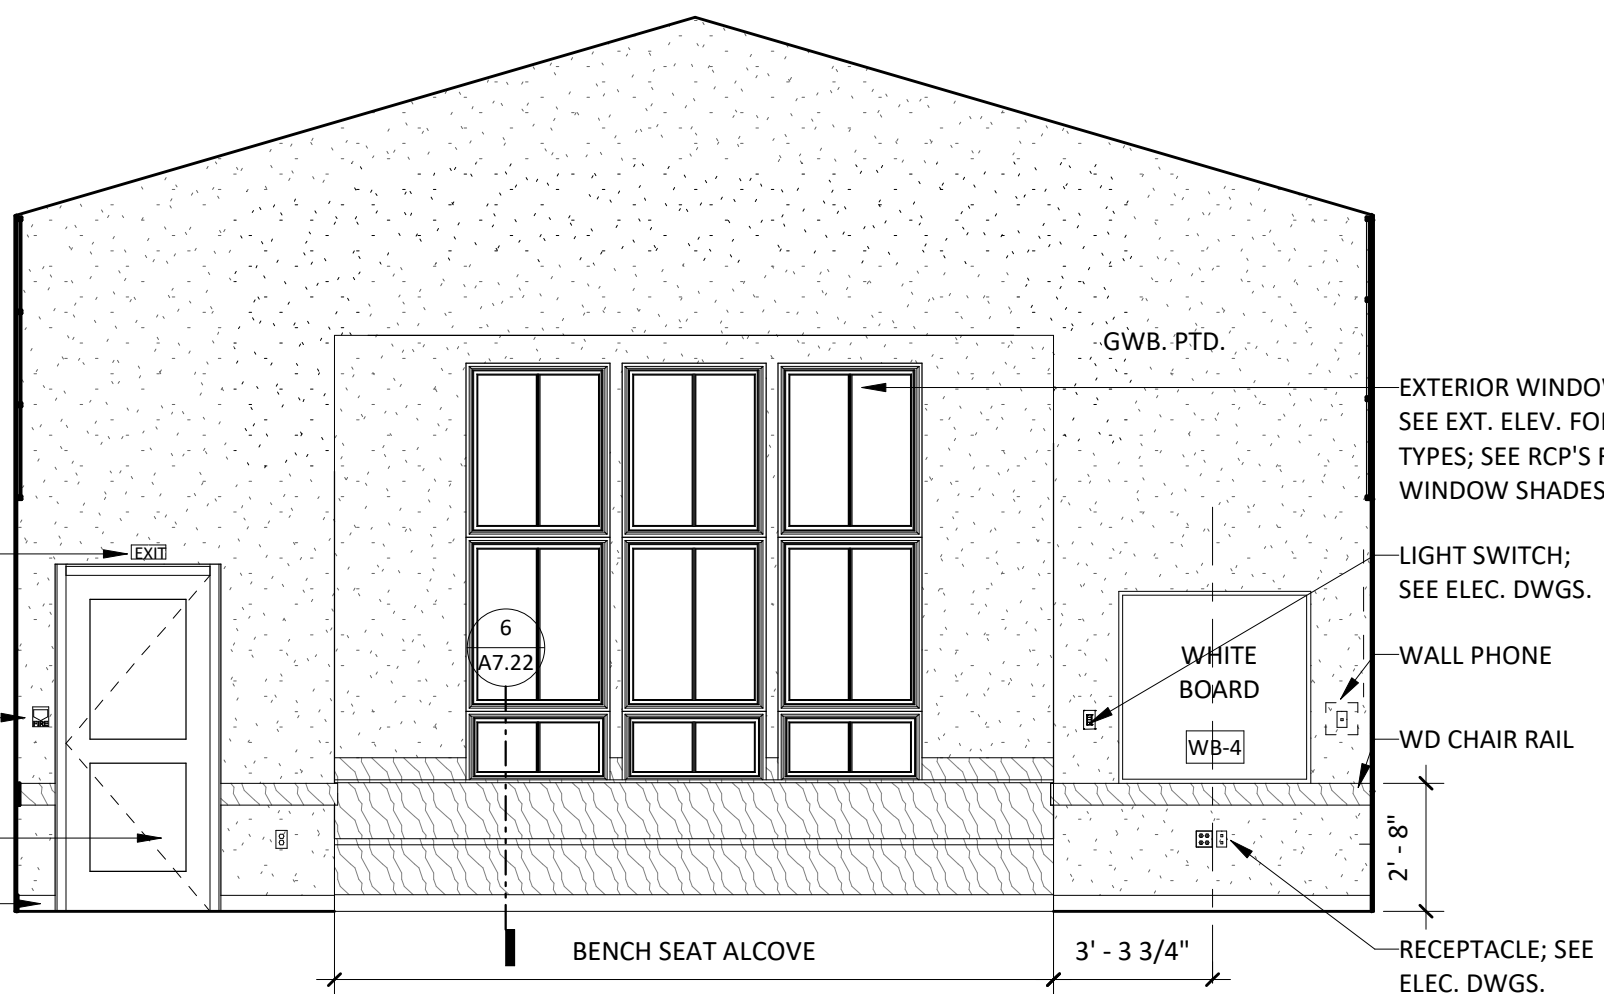


15 117 GROUP ROOM SOUTH
1/4" = 1'-0"

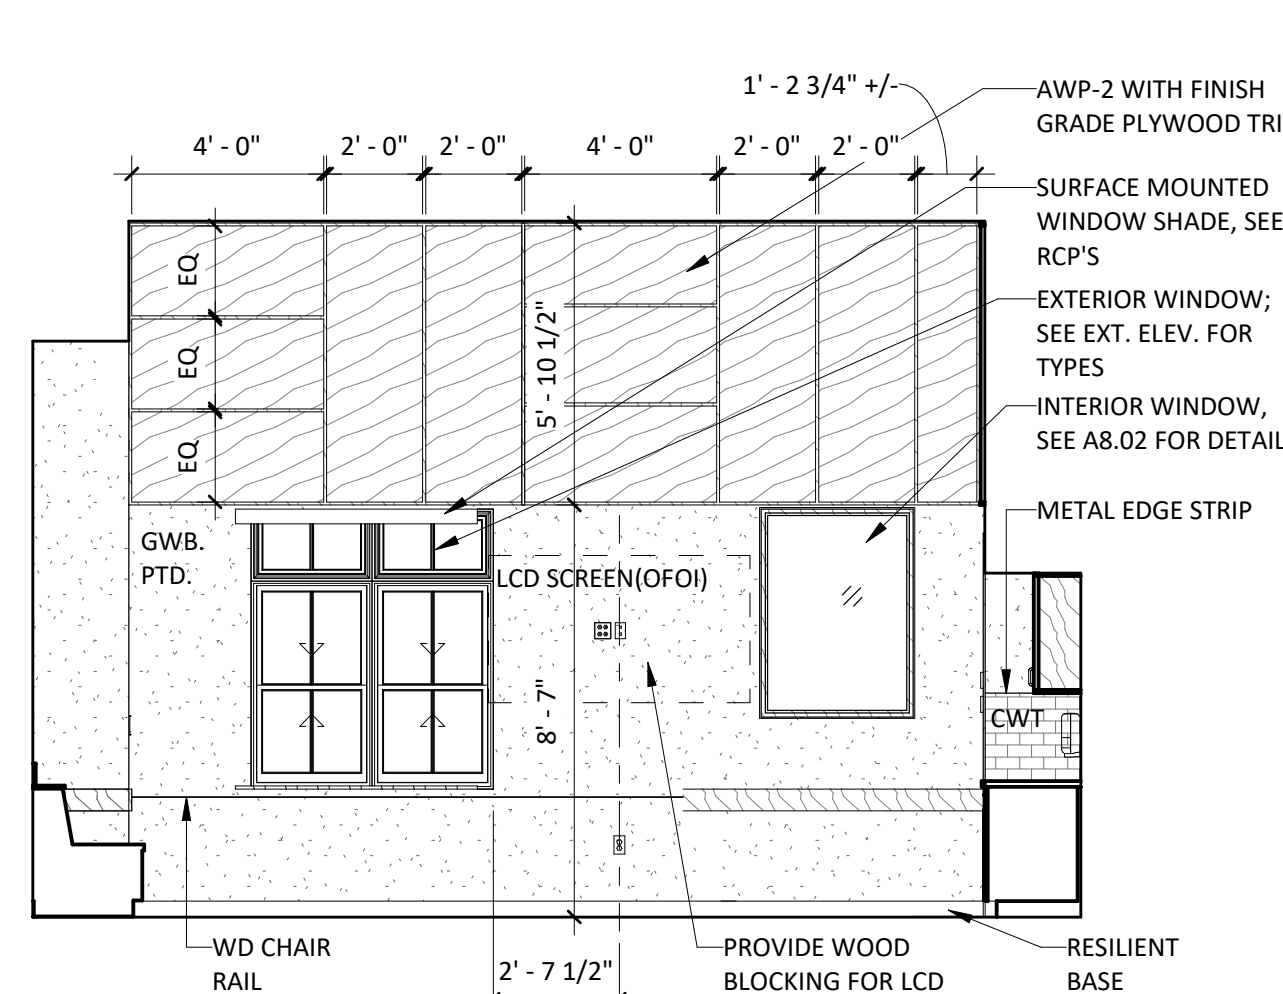


16 117 GROUP ROOM WEST
1/4" = 1'-0"

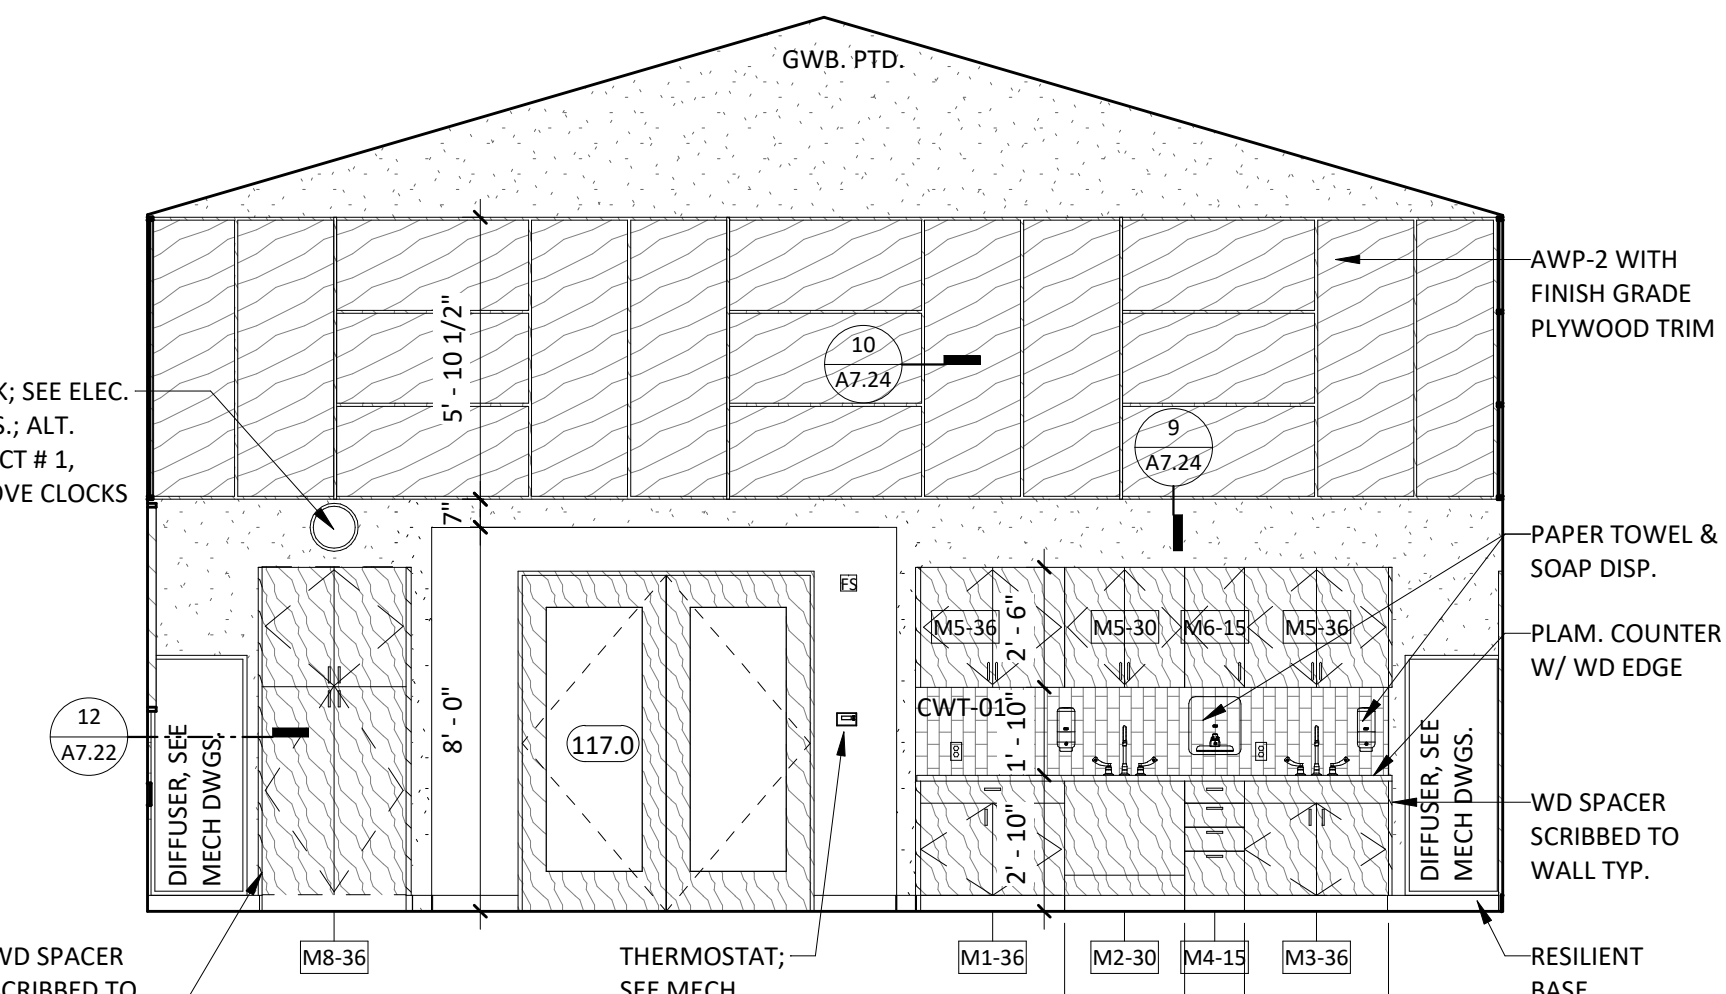


17 117 GROUP ROOM NORTH
1/4" = 1'-0"

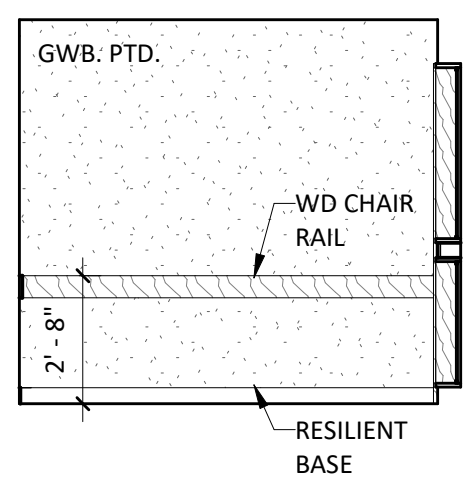


18 122 QUIET STUDY EAST
1/4" = 1'-0"

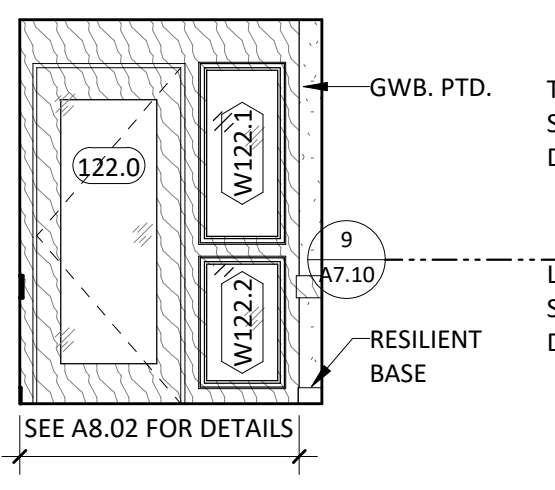


19 122 QUIET STUDY SOUTH
1/4" = 1'-0"

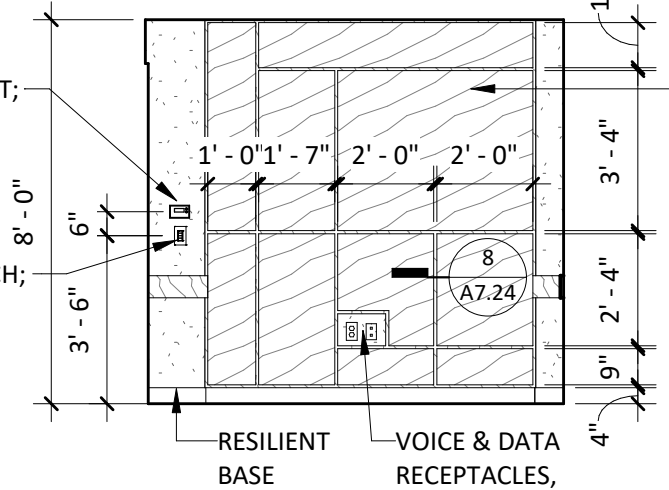


20 122 QUIET STUDY WEST
1/4" = 1'-0"

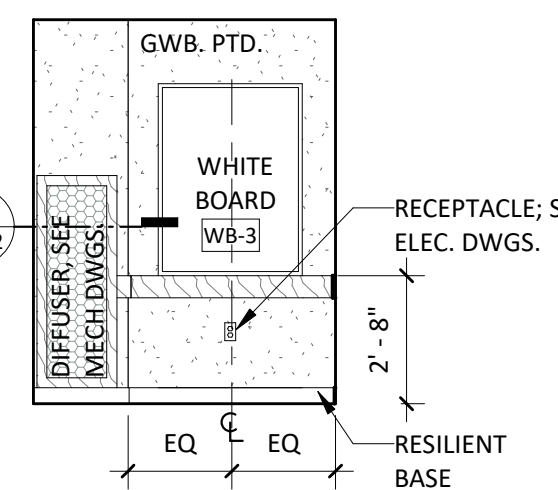


21 122 QUIET STUDY NORTH
1/4" = 1'-0"

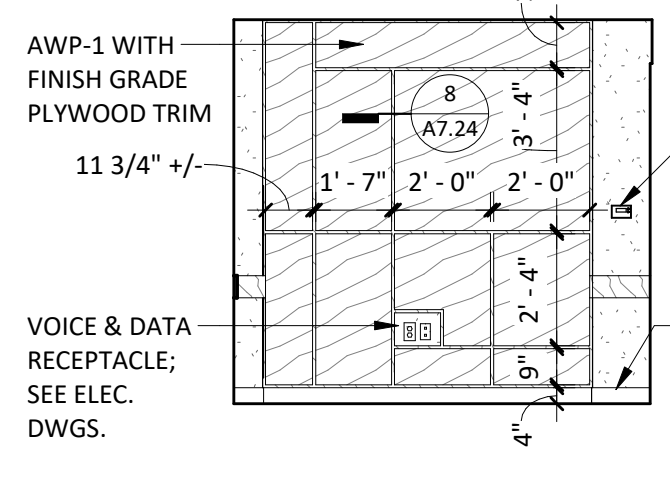


22 123 QUIET ROOM EAST
1/4" = 1'-0"

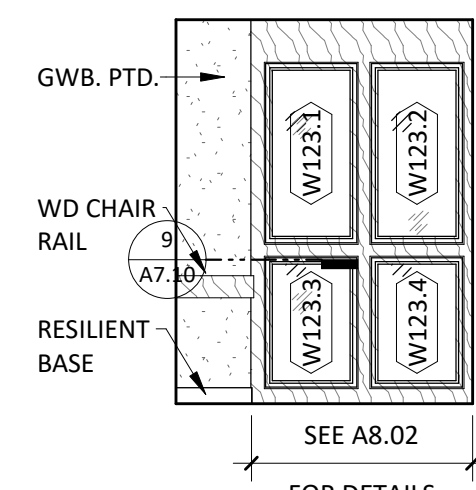


23 123 QUIET ROOM SOUTH
1/4" = 1'-0"

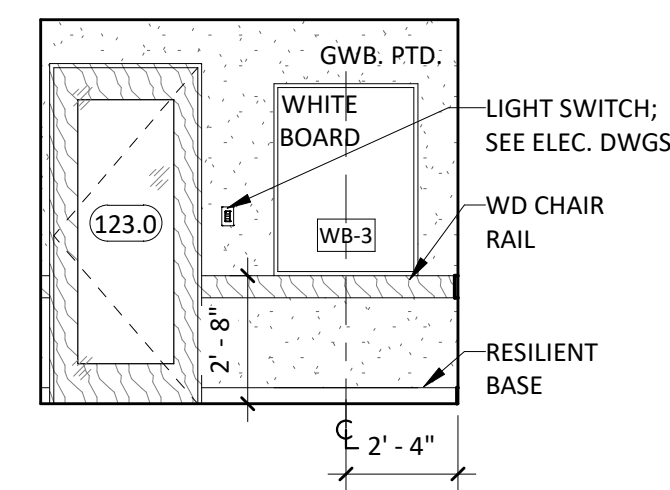


24 123 QUIET ROOM WEST
1/4" = 1'-0"

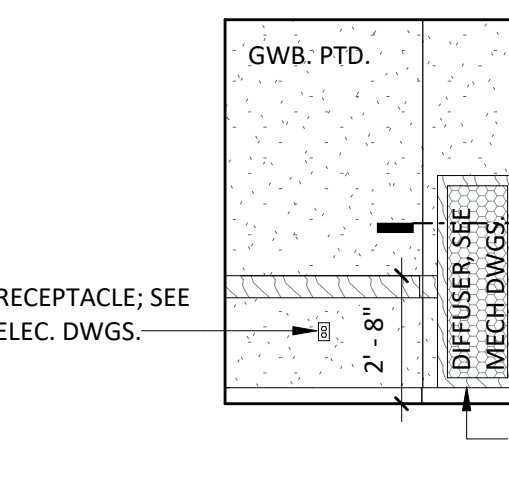


25 123 QUIET ROOM NORTH
1/4" = 1'-0"

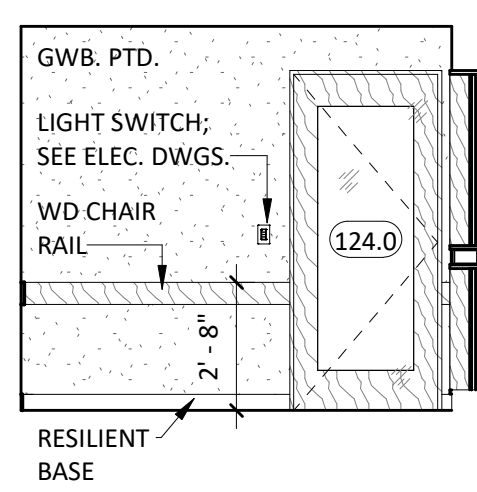


26 124 QUIET ROOM EAST
1/4" = 1'-0"

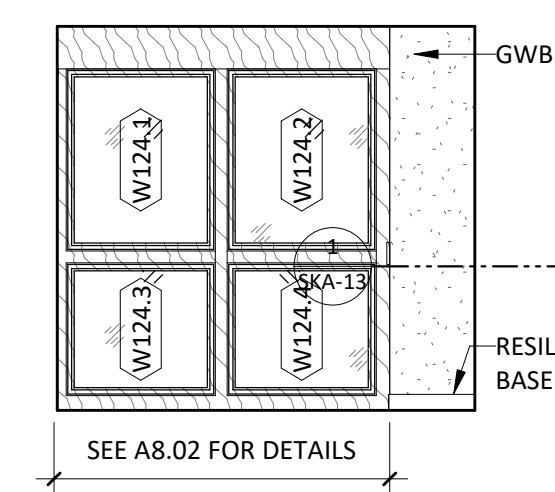


27 124 QUIET ROOM SOUTH
1/4" = 1'-0"

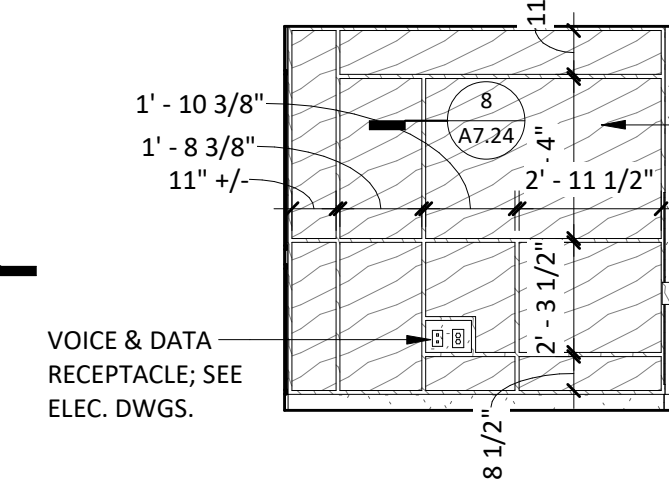


28 124 QUIET ROOM WEST
1/4" = 1'-0"

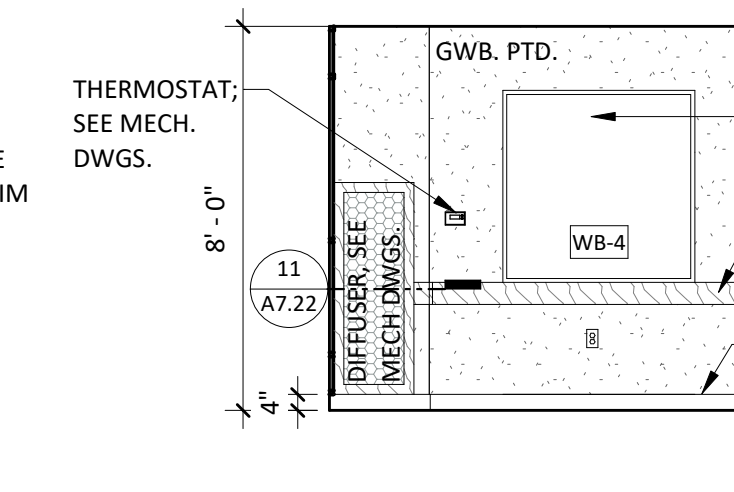


29 124 QUIET ROOM NORTH
1/4" = 1'-0"

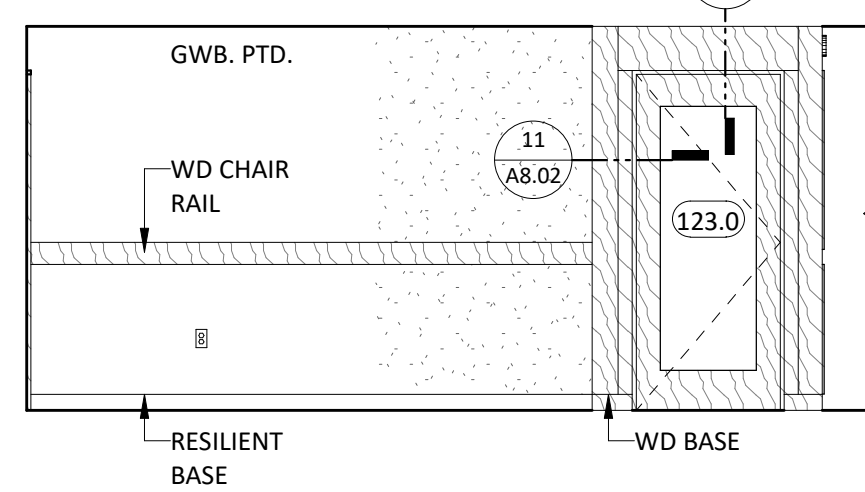

30 125 CORRIDOR EAST
1/4" = 1'-0"

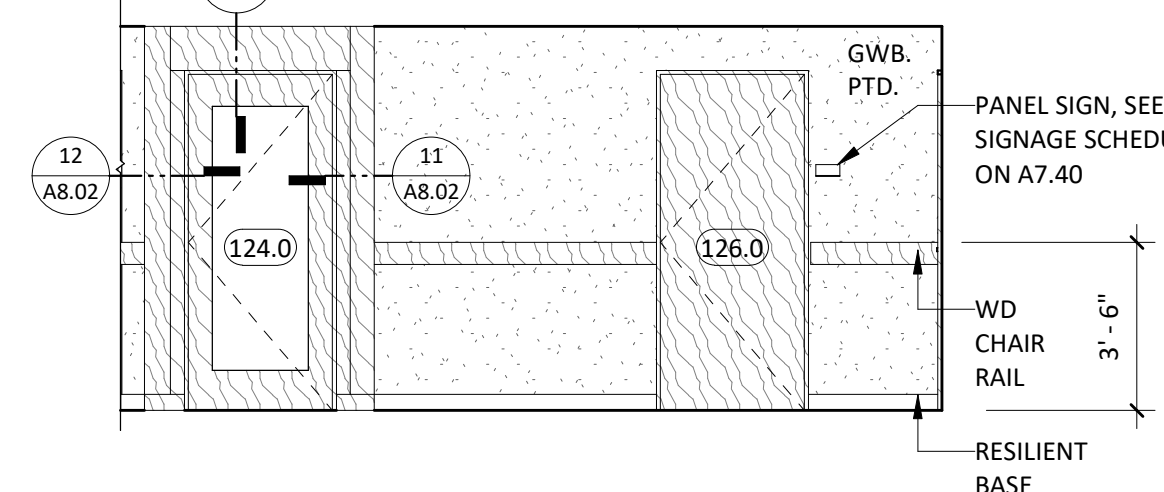

31 125 CORRIDOR WEST
1/4" = 1'-0"

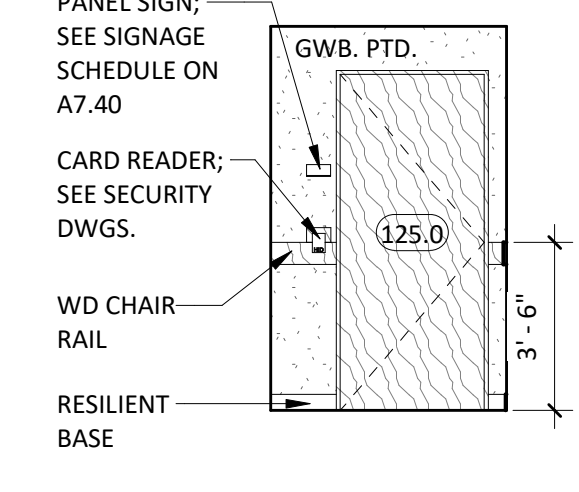

32 125 CORRIDOR NORTH
1/4" = 1'-0"

GRAPHICS TAG LEGEND

GD-X DIMENSIONAL LETTERS

*SEE SIGNAGE SCHEDULE ON A7.40 FOR MORE INFORMATION

MILLWORK TAG LEGEND

DESIGNATION TYPE UNIT WIDTH (INCHES)

* SEE BELOW DETAILS

BASE CABINETS

M1 1/A7.20 M3 3/A7.20
M2 2/A7.20 M4 4/A7.20

TALL CABINETS

M8 8/A7.20 M9 9/A7.20
M10 10/A7.20

UPPER CABINETS

M5-M6 7/A7.20 M7 5/A7.20

VISUAL DISPLAY SURFACE TAG LEGEND

DESIGNATION WIDTH (FEET)

INT. ELEVATION KEY


GWB
TACK BOARD (TB)/SURFACE (TSU)
CWT: 3"x6" TILE
PWT-01: 12"x24" & PWT-B 6"x12"
PWT-02: 2"x1" MOSSAIC
WOOD: MILLWORK, CASEWORK, PANELING & PLYWOOD
ACOUSTIC WALL PANEL (AWP)

INT. ELEVATION SYMBOLS

THERMOSTAT
WALL PHONE
VIDEO PROJECTOR
CLOCK
SWITCHES
DUPLX RECEPTACLE
DOUBLE DUPLX RECEPT.
DATA OUTLET
EXIT SIGN
FIRE PULL STATION
FIRE SIGNAL
SECURITY CARD READER
SECURITY INTERCOM
SPRINKLER HEAD
GRAIN DIRECTION
WALL MOUNTED SPEAKER
CONTROL PANEL
WALL MOUNTED MICRO
SANITIZER DISPENSER
MARKERBOARD
TACKBOARD
FIRST AID STATION
H HUMIDITY SENSOR
CARBON DIOXID SENSOR
FIRE EXTINGUISHER

GENERAL NOTE:

1. ALL MEP & FP DEVICES ARE SHOWN FOR LOCATION PURPOSES ONLY ON INT. ELEVATIONS. G.C. TO COORDINATE WITH MEP & FP DWGS.
2. ALL DIMENSIONS ON INTERIOR ELEVATIONS TO FINISH FACE, UNLESS OTHERWISE NOTED. G.C. TO FIELD VERIFY ALL DIMENSIONS.
3. FIELD VERIFY ALL DIMENSIONS FOR MILLWORK PRIOR TO FABRICATION.
4. REFER TO WALL TYPES FOR REQUIRED BACKERS FOR CERAMIC AND PORCELAIN WALL TILE (CWT & PWT), WOOD PANELING, PLYWOOD AND IMPACT RESISTANT WALL COVERING (IRWC)
5. ALL PLYWOOD WALL PANELS IN ELECTRIC ROOM, EMERGENCY CLOSET AND DATA ROOM TO BE FIRE RATED

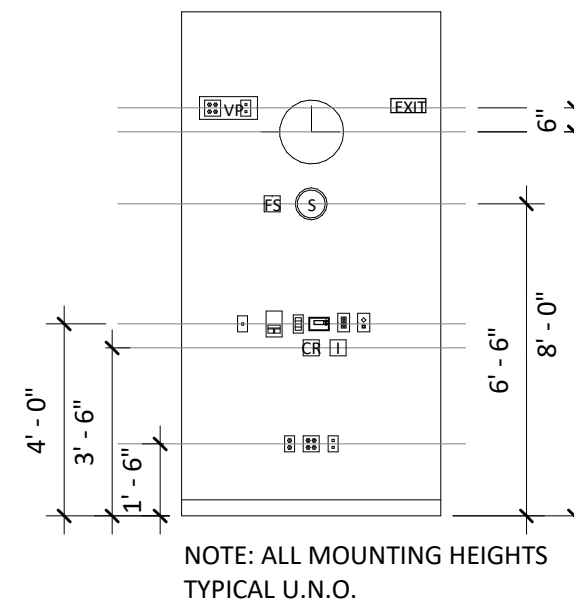

NOTE: ALL MOUNTING HEIGHTS TYPICAL U.N.O.



Turowski2 Architecture

P.O. Box 1290
313 Wareham Road
Marion, MA 02738

508.758.9777 phone
508.748.2444 fax

www.t2architecture.com

CONSULTANT:

STAMP:

REVISIONS:

No. Description Date

UPTON COMMUNITY CENTER
9 MILFORD STREET, UPTON, MA 01568
BIDDING

TITLE:

INTERIOR
ELEVATIONS

JOB NUMBER:

20-05

DRAWN BY:

TP

CHECKED BY:

BS

DATE:

9/8/2021

SCALE:

1/4" = 1'-0"

SHEET NO.:

A6.02



Turowski2 Architecture

P.O. Box 1290
313 Wareham Road
Marion, MA 02738

508.758.9777 phone
508.748.2444 fax

www.t2architecture.com
CONSULTANT:

STAMP:

REVISIONS:

No.	Description	Date
-----	-------------	------

UPTON COMMUNITY CENTER
9 MILFORD STREET, UPTON, MA 01568
BIDDING

TITLE:

INTERIOR
ELEVATIONS

JOB NUMBER:

20-05

DRAWN BY:

TP

CHECKED BY:

BS

DATE:

9/8/2021

SCALE:

1/4" = 1'-0"

SHEET NO.:

A6.03

GRAPHICS TAG LEGEND

GD-X DIMENSIONAL LETTERS

*SEE SIGNAGE SCHEDULE ON A7.40 FOR MORE INFORMATION

MILLWORK TAG LEGEND

DESIGNATION TYPE UNIT WIDTH (INCHES)

M1-24

* SEE BELOW DETAILS

BASE CABINETS

M1 1/A7.20 M3 3/A7.20
M2 2/A7.20 M4 4/A7.20

TALL CABINETS

M8 8/A7.20 M9 9/A7.20
M10 10/A7.20

UPPER CABINETS

M5-M6 7/A7.20 M7 5/A7.20

VISUAL DISPLAY SURFACE TAG LEGEND

DESIGNATION WIDTH (FEET)

WB-4

INT. ELEVATION KEY

GWB TACK BOARD (TB)/SURFACE (TSU)
CWT: 3"x6" TILE
PWT-01: 12"x24" & PWT-B 6"x12"
PWT-02: 2"x1" MOSAIC
WOOD: MILLWORK, CASEWORK, PANELING & PLYWOOD
ACoustic WALL PANEL (AWP)


INT. ELEVATION SYMBOLS

THERMOSTAT
WALL PHONE
VIDEO PROJECTOR
CLOCK
SWITCHES
DUPLEX RECEPTACLE
DOUBLE DUPLEX RECEPT.
DATA OUTLET
EXIT SIGN
FIRE PULL STATION
FIRE SIGNAL
SECURITY CARD READER
SECURITY INTERCOM
SPRINKLER HEAD
GRAIN DIRECTION
WALL MOUNTED SPEAKER
CONTROL PANEL
WALL MOUNTED MICRO
SANITIZER DISPENSER
MARKERBOARD
TACKBOARD
FIRST AID STATION
HUMIDITY SENSOR
CARBON DIOXID SENSOR
FIRE EXTINGUISHER

GENERAL NOTE:

1. ALL MEP & FP DEVICES ARE SHOWN FOR LOCATION PURPOSES ONLY ON INT. ELEVATIONS. G.C. TO COORDINATE WITH MEP & FP DWGS.
2. ALL DIMENSIONS ON INTERIOR ELEVATIONS TO FINISH FACE, UNLESS OTHERWISE NOTED. G.C. TO FIELD VERIFY ALL DIMENSIONS.
3. FIELD VERIFY ALL DIMENSIONS FOR MILLWORK PRIOR TO FABRICATION.
4. REFER TO WALL TYPES FOR REQUIRED BACKERS FOR CERAMIC AND PORCELAIN WALL TILE (CWT & PWT), WOOD PANELING, PLYWOOD AND IMPACT RESISTANT WALL COVERING (IRWC)
5. ALL PLYWOOD WALL PANELS IN ELECTRIC ROOM, EMERGENCY CLOSET AND DATA ROOM TO BE FIRE RATED


NOTE: ALL MOUNTING HEIGHTS TYPICAL U.N.O.

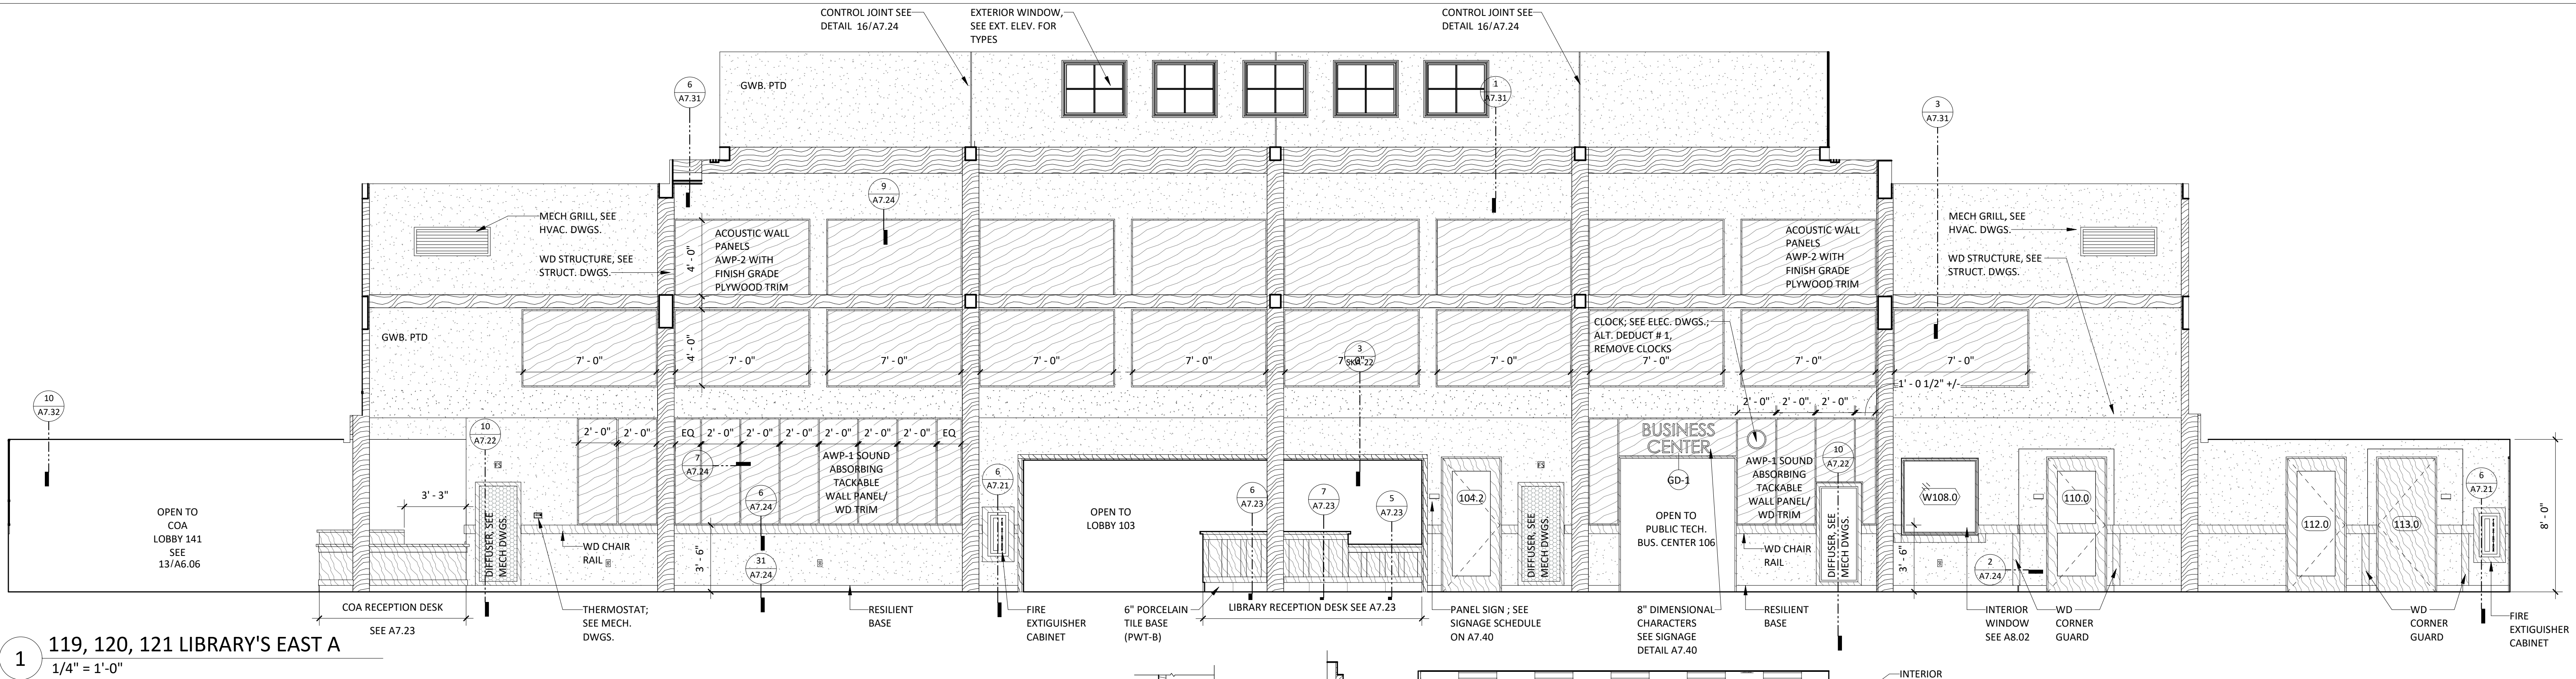


1 119, 120, 121 LIBRARY'S EAST A
1/4" = 1'-0"




6 119, 120, 121 LIBRARY'S WEST B
1/4" = 1'-0"

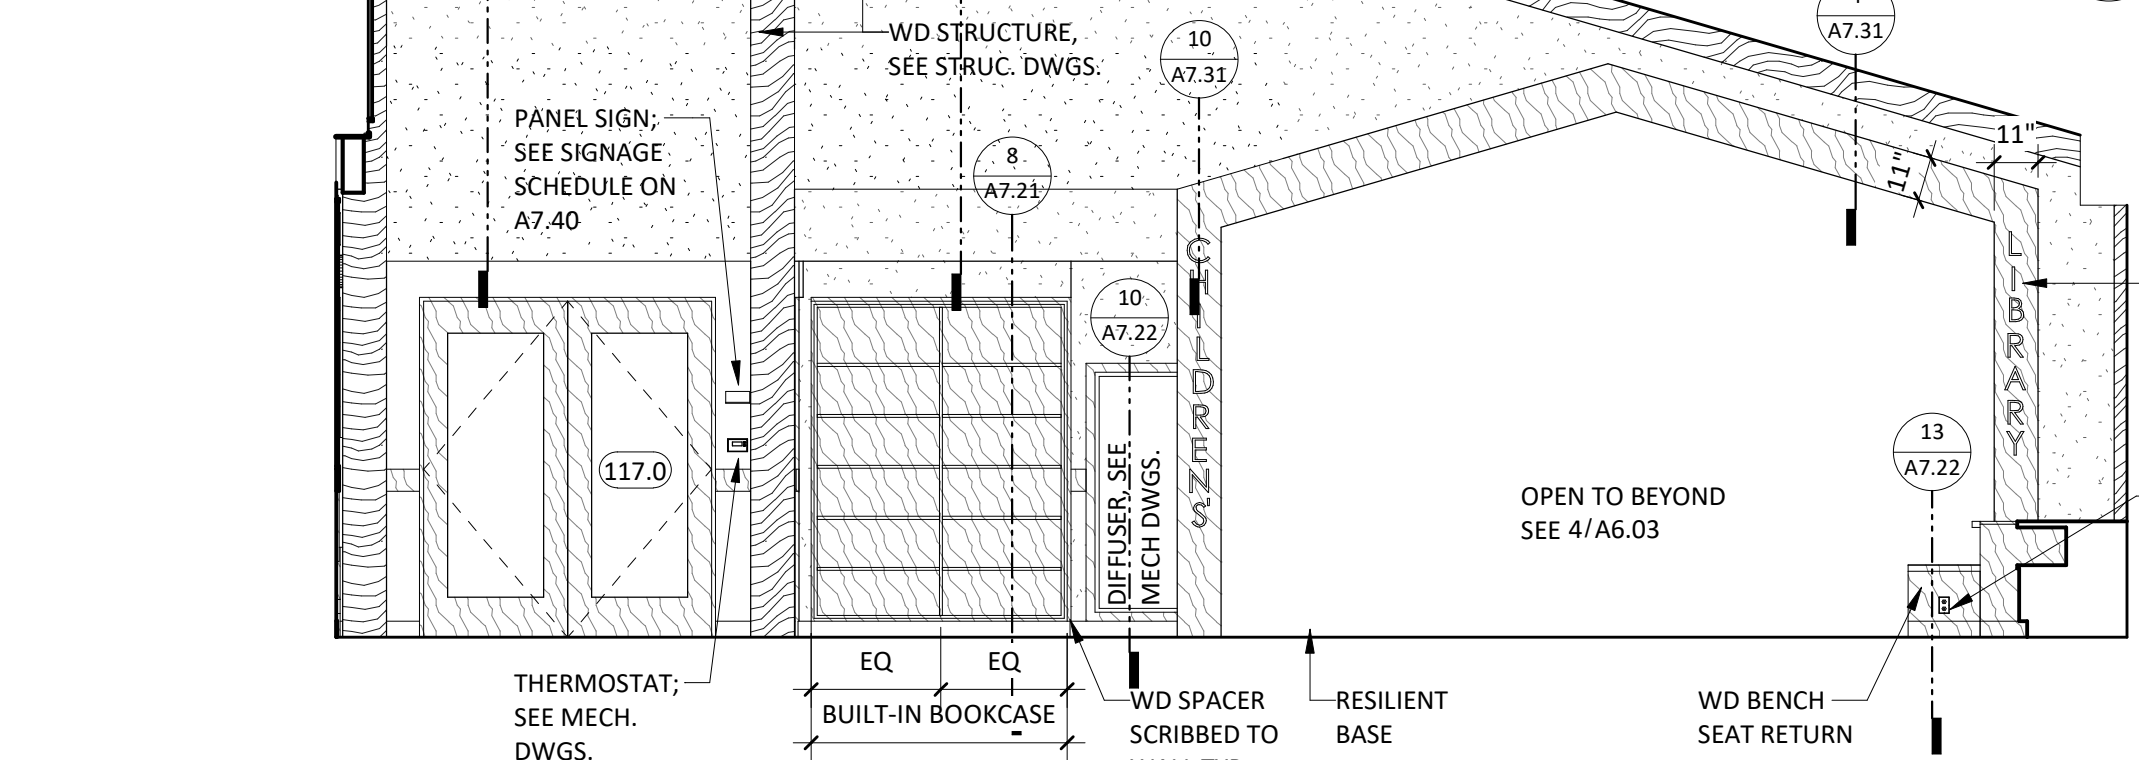

3 119, 120, 121 LIBRARY'S SOUTH A
1/4" = 1'-0"

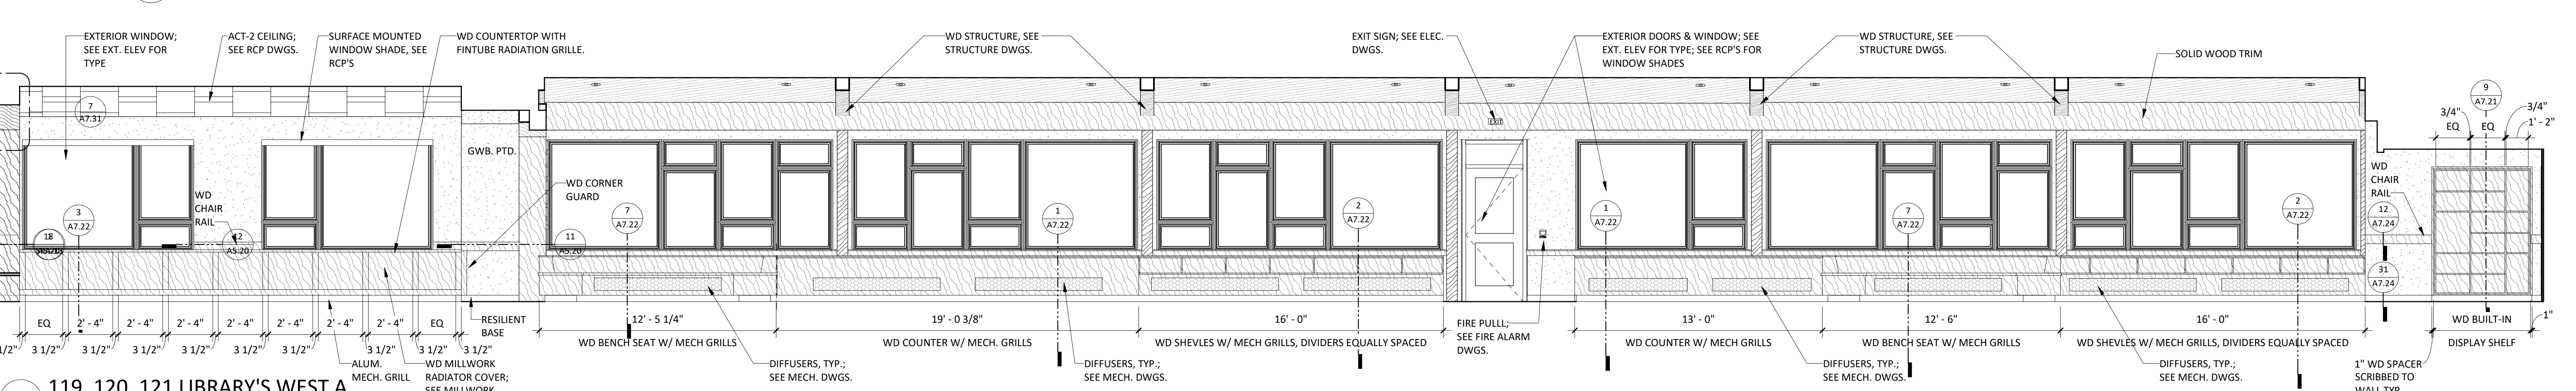

5 119, 120, 121 LIBRARY'S WEST A
1/4" = 1'-0"

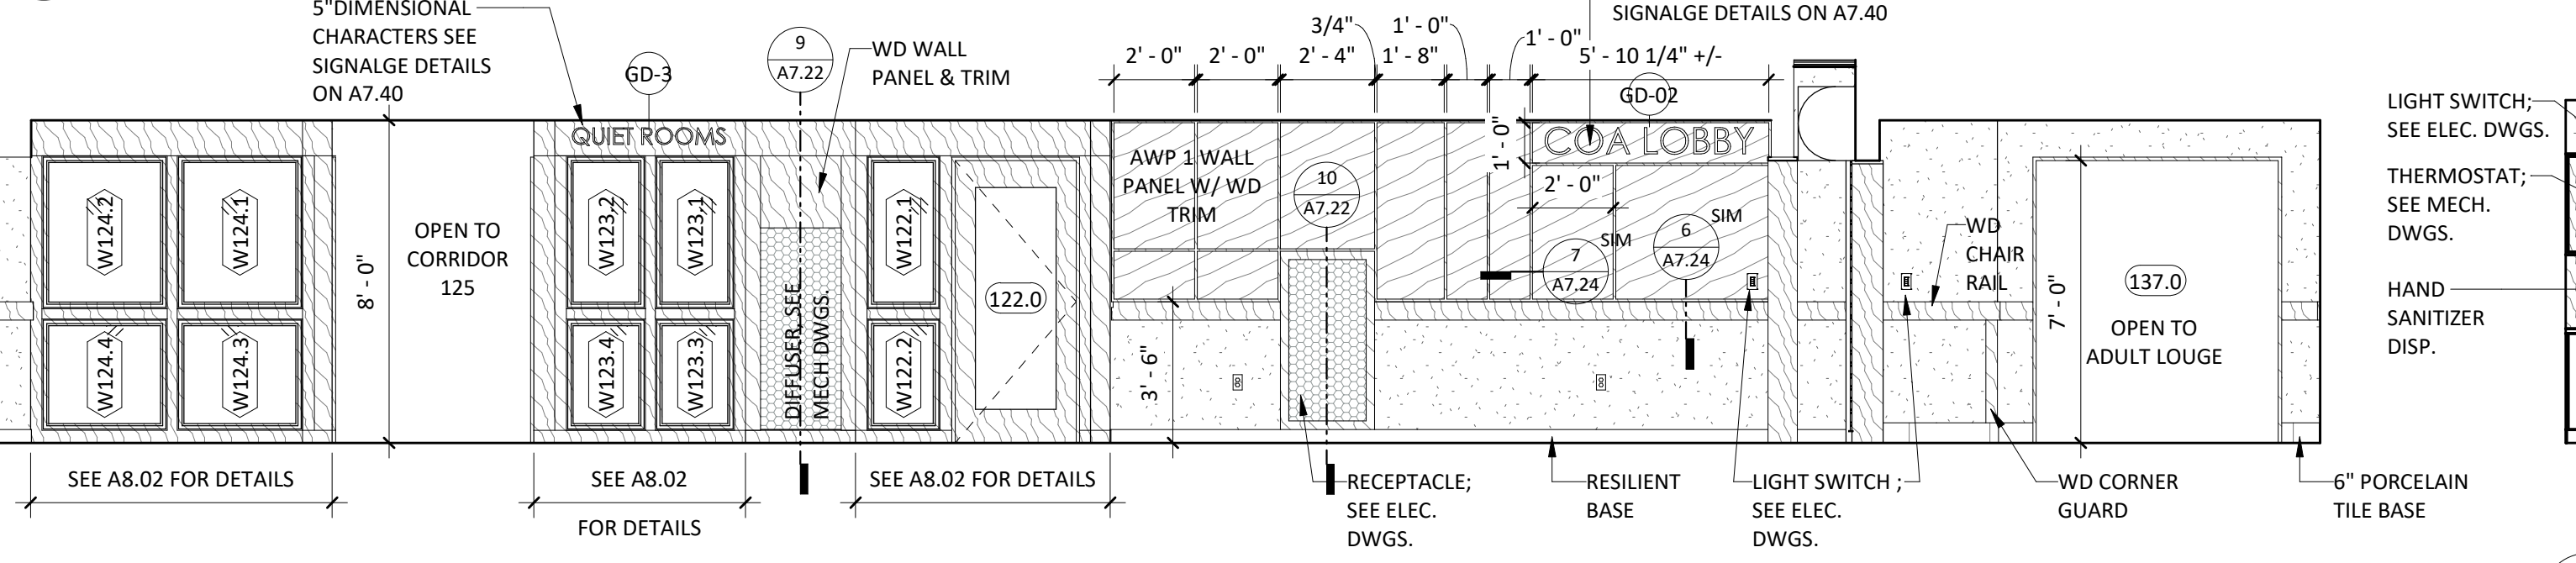

8 141/142 COA LOBBY NORTH
1/4" = 1'-0"



9 126 PANTRY EAST
1/4" = 1'-0"



10 126 PANTRY SOUTH
1/4" = 1'-0"



11 126 PANTRY WEST
1/4" = 1'-0"



12 126 PANTRY NORTH
1/4" = 1'-0"



Turowski2 Architecture

P.O. Box 1290
313 Wareham Road
Marion, MA 02738

508.758.9777 phone
508.748.2444 fax

www.t2architecture.com

CONSULTANT:

STAMP:

REVISIONS:

No.	Description	Date
-----	-------------	------

UPTON COMMUNITY CENTER
9 MILFORD STREET, UPTON, MA 01568
BIDDING

TITLE:

INTERIOR
ELEVATIONS

JOB NUMBER:

20-05

DRAWN BY:

TP

CHECKED BY:

BS

DATE:

9/8/2021


SCALE:

1/4" = 1'-0"

SHEET NO.:

A6.04

9/8/2021 3:56:56 AM

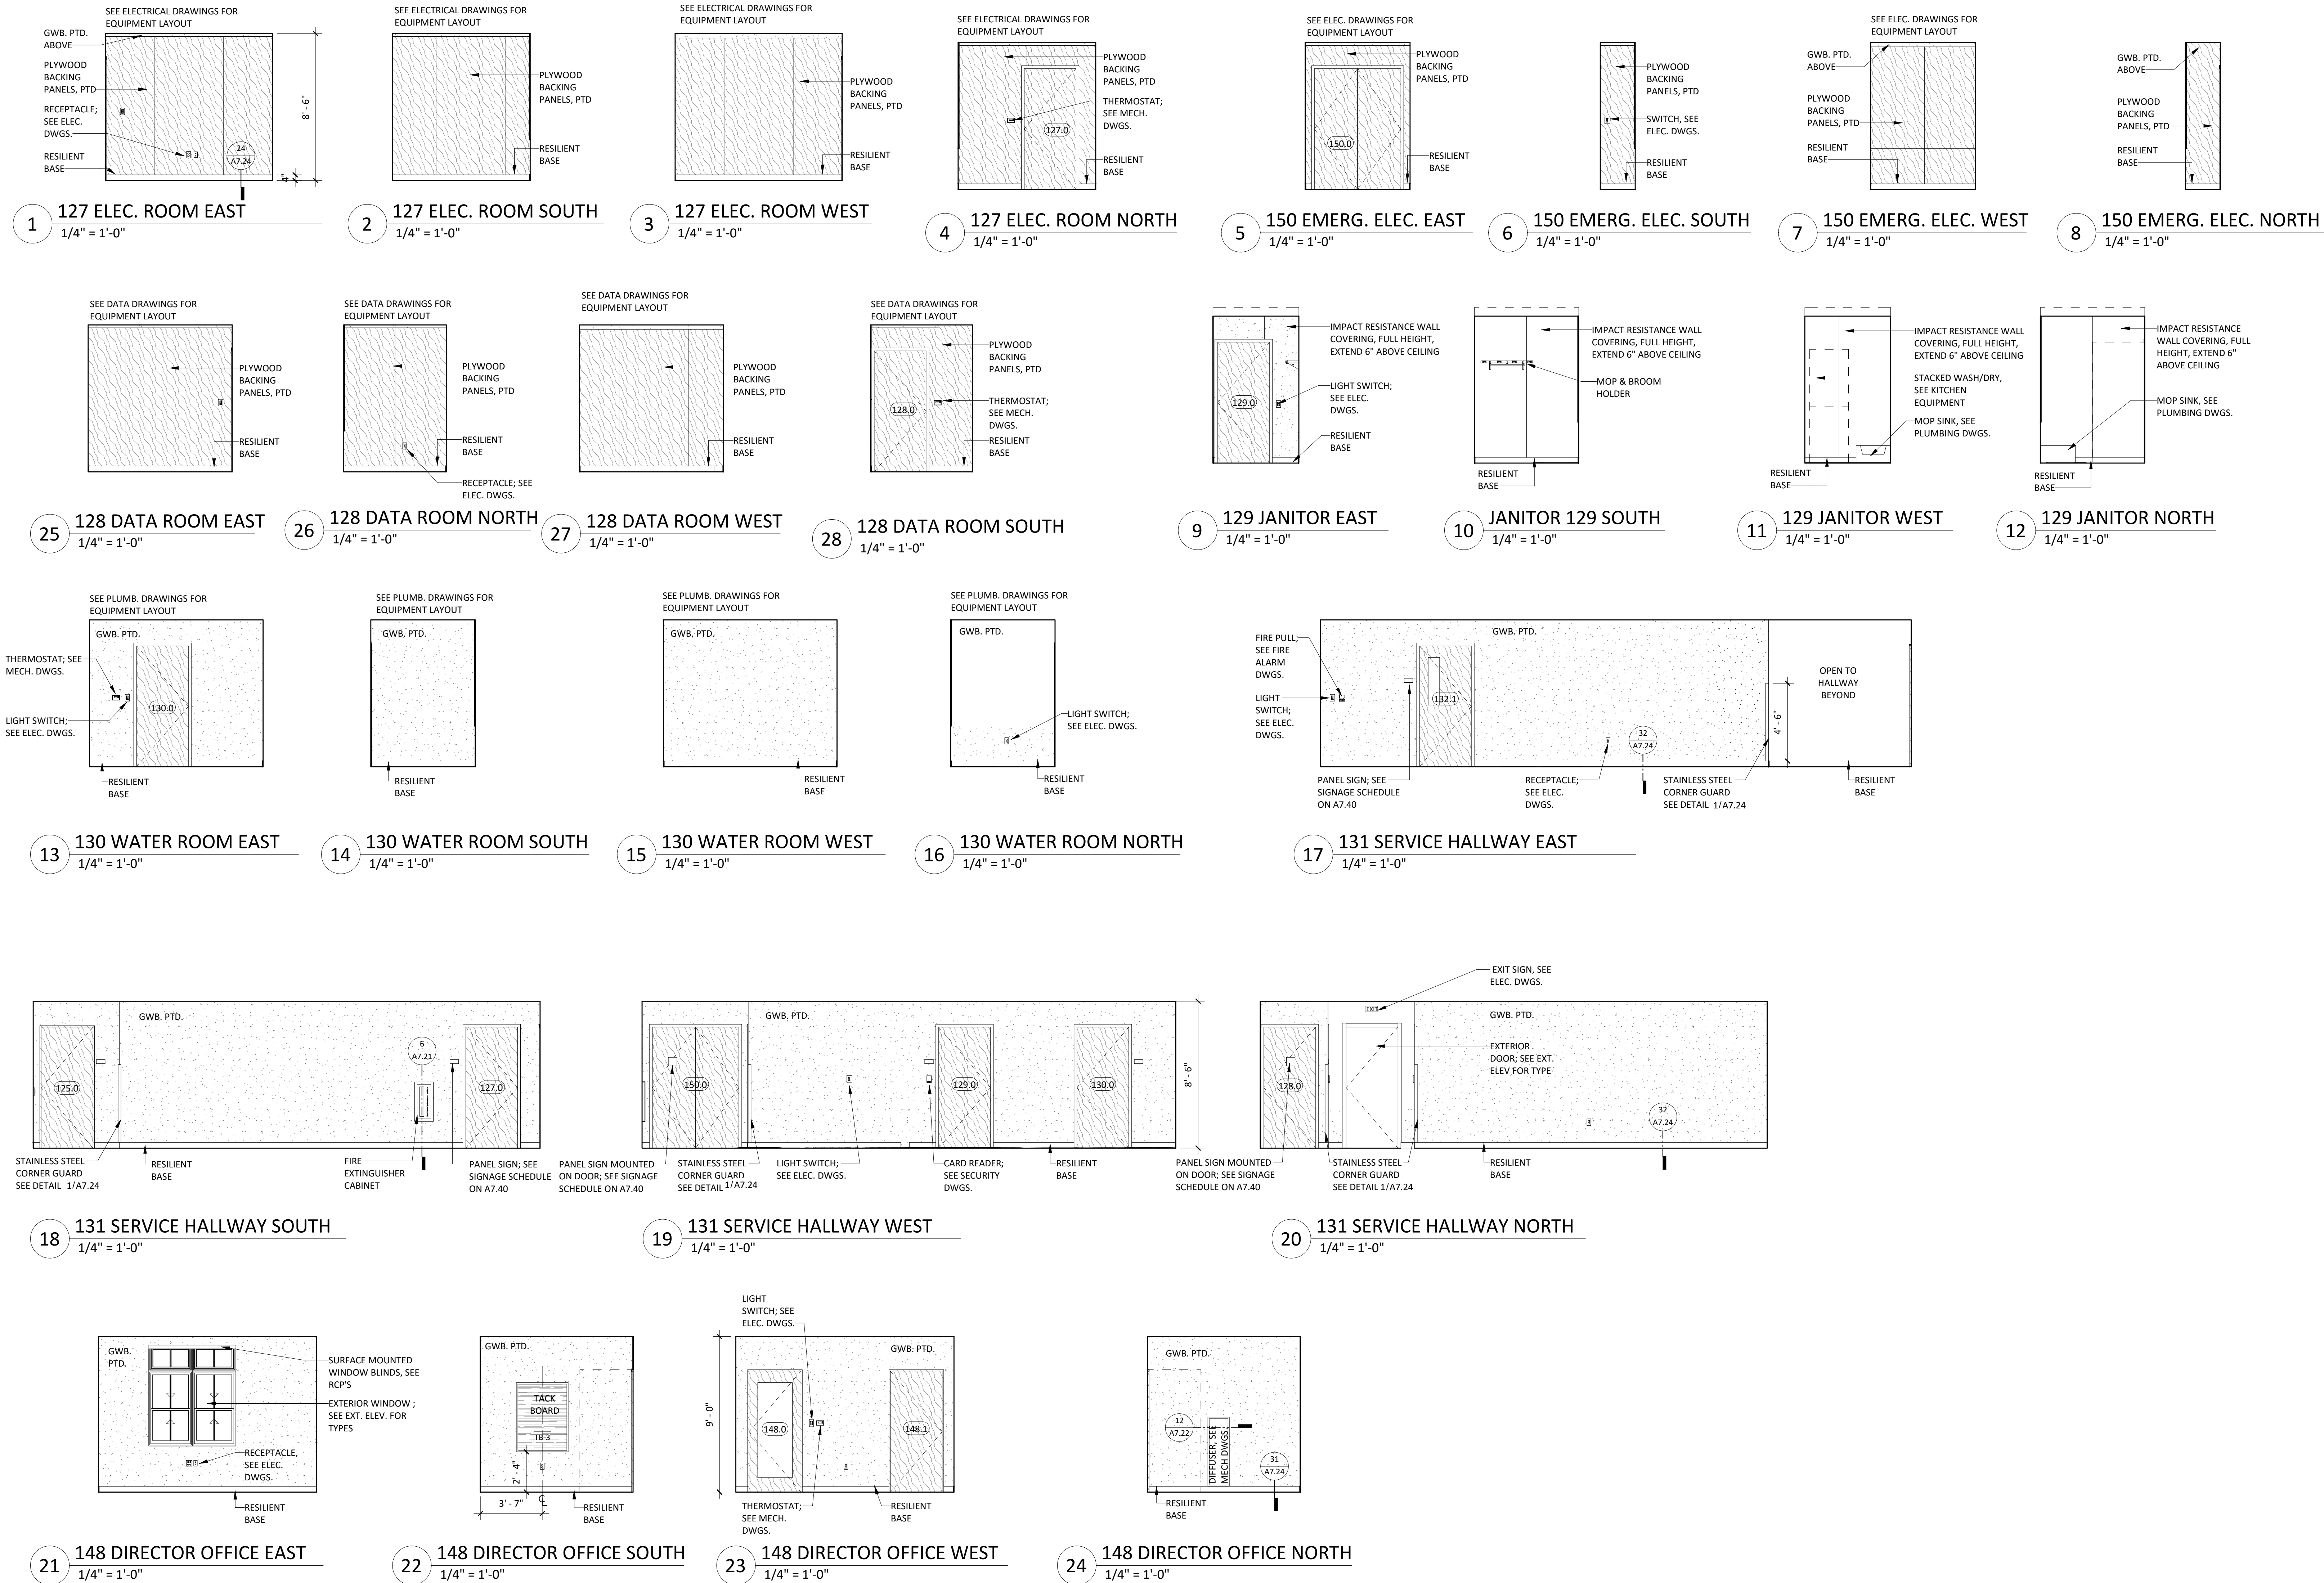

GRAPHICS TAG LEGEND

GD-X DIMENSIONAL LETTERS

*SEE SIGNAGE SCHEDULE ON A7.40 FOR MORE INFORMATION

MILLWORK TAG LEGEND

DESIGNATION TYPE UNIT WIDTH (INCHES)

* SEE BELOW DETAILS

BASE CABINETS

M1 1/A7.20 M3 3/A7.20
M2 2/A7.20 M4 4/A7.20

TALL CABINETS

M8 8/A7.20 M9 9/A7.20

M10 10/A7.20

UPPER CABINETS

M5-M6 7/A7.20 M7 5/A7.20

VISUAL DISPLAY SURFACE TAG LEGEND

DESIGNATION WIDTH (FEET)

INT. ELEVATION KEY


GWB
TACK BOARD (TB)/SURFACE (TSU)
CWT: 3"x6" TILE
PWT-01: 12"x24" & PWT-B 6"x12"
PWT-02: 2"x3" MOSSAIC
WOOD: MILLWORK, CASEWORK, PANELING & PLYWOOD
ACOUSTIC WALL PANEL (AWP)

INT. ELEVATION SYMBOLS

THERMOSTAT
WALL PHONE
VIDEO PROJECTOR
CLOCK
SWITCHES
DUPLX RECEPTACLE
DOUBLE DUPLX RECEPT.
DATA OUTLET
EXIT SIGN
FIRE PULL STATION
FIRE SIGNAL
SECURITY CARD READER
SECURITY INTERCOM
SPRINKLER HEAD
GRAIN DIRECTION
WALL MOUNTED SPEAKER
CONTROL PANEL
WALL MOUNTED MICRO
SANITIZER DISPENSER
MARKERBOARD
TACKBOARD
FIRST AID STATION
HUMIDITY SENSOR
CARBON DIOXID SENSOR
FIRE EXTINGUISHER

GENERAL NOTE:

1. ALL MEP & FP DEVICES ARE SHOWN FOR LOCATION PURPOSES ONLY ON INT. ELEVATIONS. G.C. TO COORDINATE WITH MEP & FP DWGS.
2. ALL DIMENSIONS ON INTERIOR ELEVATIONS TO FINISH FACE, UNLESS OTHERWISE NOTED. G.C. TO FIELD VERIFY ALL DIMENSIONS.
3. FIELD VERIFY ALL DIMENSIONS FOR MILLWORK PRIOR TO FABRICATION.
4. REFER TO WALL TYPES FOR REQUIRED BACKERS FOR CERAMIC AND PORCELAIN WALL TILE (CWT & PWT), WOOD PANELING, PLYWOOD AND IMPACT RESISTANT WALL COVERING (IRWC)
5. ALL PLYWOOD WALL PANELS IN ELECTRIC ROOM, EMERGENCY CLOSET AND DATA ROOM TO BE FIRE RATED

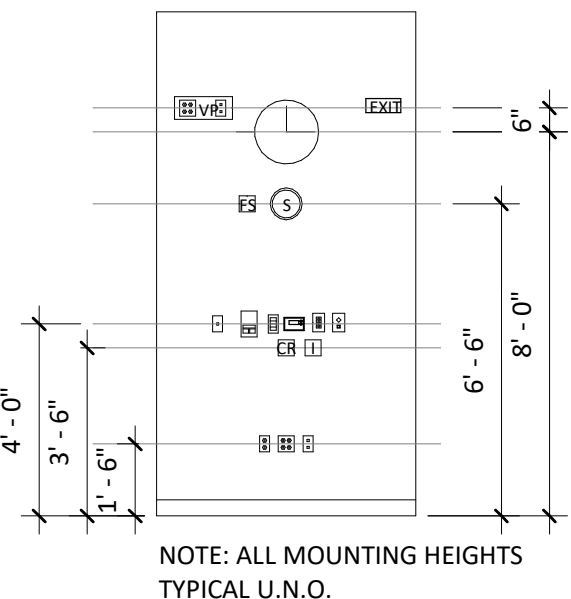



Turowski2 Architecture

P.O. Box 1290
313 Wareham Road
Marion, MA 02738

508.758.9777 phone
508.748.2444 fax

www.t2architecture.com
CONSULTANT:

STAMP:

REVISIONS:

No.	Description	Date
4	Addendum	9/4/20
04		21

UPTON COMMUNITY CENTER
9 MILFORD STREET, UPTON, MA 01568
BIDDING

TITLE:

INTERIOR
ELEVATIONS

JOB NUMBER:
20-05

DRAWN BY:
TP

CHECKED BY:
BS

DATE:
9/8/2021

SCALE:
1/4" = 1'-0"

SHEET NO.:

A6.05

GRAPHICS TAG LEGEND

GD-X DIMENSIONAL LETTERS

*SEE SIGNAGE SCHEDULE ON A7.40 FOR MORE INFORMATION

MILLWORK TAG LEGEND

M1-24
DESIGNATION TYPE UNIT WIDTH (INCHES)

*SEE BELOW DETAILS

BASE CABINETS

M1 1/A7.20 M3 3/A7.20
M2 2/A7.20 M4 4/A7.20

TALL CABINETS

M8 8/A7.20 M9 9/A7.20

M10 10/A7.20

UPPER CABINETS

M5-M6 7/A7.20 M7 5/A7.20

VISUAL DISPLAY SURFACE TAG LEGEND

WB-4
DESIGNATION WIDTH (FEET)

INT. ELEVATION KEY


GW8
TACK BOARD (TB)/SURFACE (TSU)
CWT: 3"x6" TILE
PWT-01: 12"x24" & PWT-B 6"x12"
PWT-02: 2"x12" MOSSAIC
WOOD: MILLWORK, CASEWORK, PANELING & PLYWOOD
ACOUSTIC WALL PANEL (AWP)

INT. ELEVATION SYMBOLS


THERMOSTAT
WALL PHONE
VIDEO PROJECTOR
CLOCK
SWITCHES
DUPLX RECEPTACLE
DOUBLE DUPLX RECEPT.
DATA OUTLET
EXIT SIGN
FIRE PULL STATION
FIRE SIGNAL
SECURITY CARD READER
SECURITY INTERCOM
SPRINKLER HEAD
GRAIN DIRECTION
WALL MOUNTED SPEAKER
CONTROL PANEL
WALL MOUNTED MICRO
SANITIZER DISPENSER
MARKERBOARD
TACKBOARD
FIRST AID STATION
HUMIDITY SENSOR
CARBON DIOXID SENSOR
FIRE EXTINGUISHER

GENERAL NOTE:
1. ALL MEP & FP DEVICES ARE SHOWN FOR LOCATION PURPOSES ONLY ON INT. ELEVATIONS. G.C. TO COORDINATE WITH MEP & FP DWGS.
2. ALL DIMENSIONS ON INTERIOR ELEVATIONS TO FINISH FACE, UNLESS OTHERWISE NOTED. G.C. TO FIELD VERIFY ALL DIMENSIONS.
3. FIELD VERIFY ALL DIMENSIONS FOR MILLWORK PRIOR TO FABRICATION.
4. REFER TO WALL TYPES FOR REQUIRED BACKERS FOR CERAMIC AND PORCELAIN WALL TILE (CWT & PWT), WOOD PANELING, PLYWOOD AND IMPACT RESISTANT WALL COVERING (IRWC)
5. ALL PLYWOOD WALL PANELS IN ELECTRIC ROOM, EMERGENCY CLOSET AND DATA ROOM TO BE FIRE RATED


NOTE: ALL MOUNTING HEIGHTS TYPICAL U.N.O.

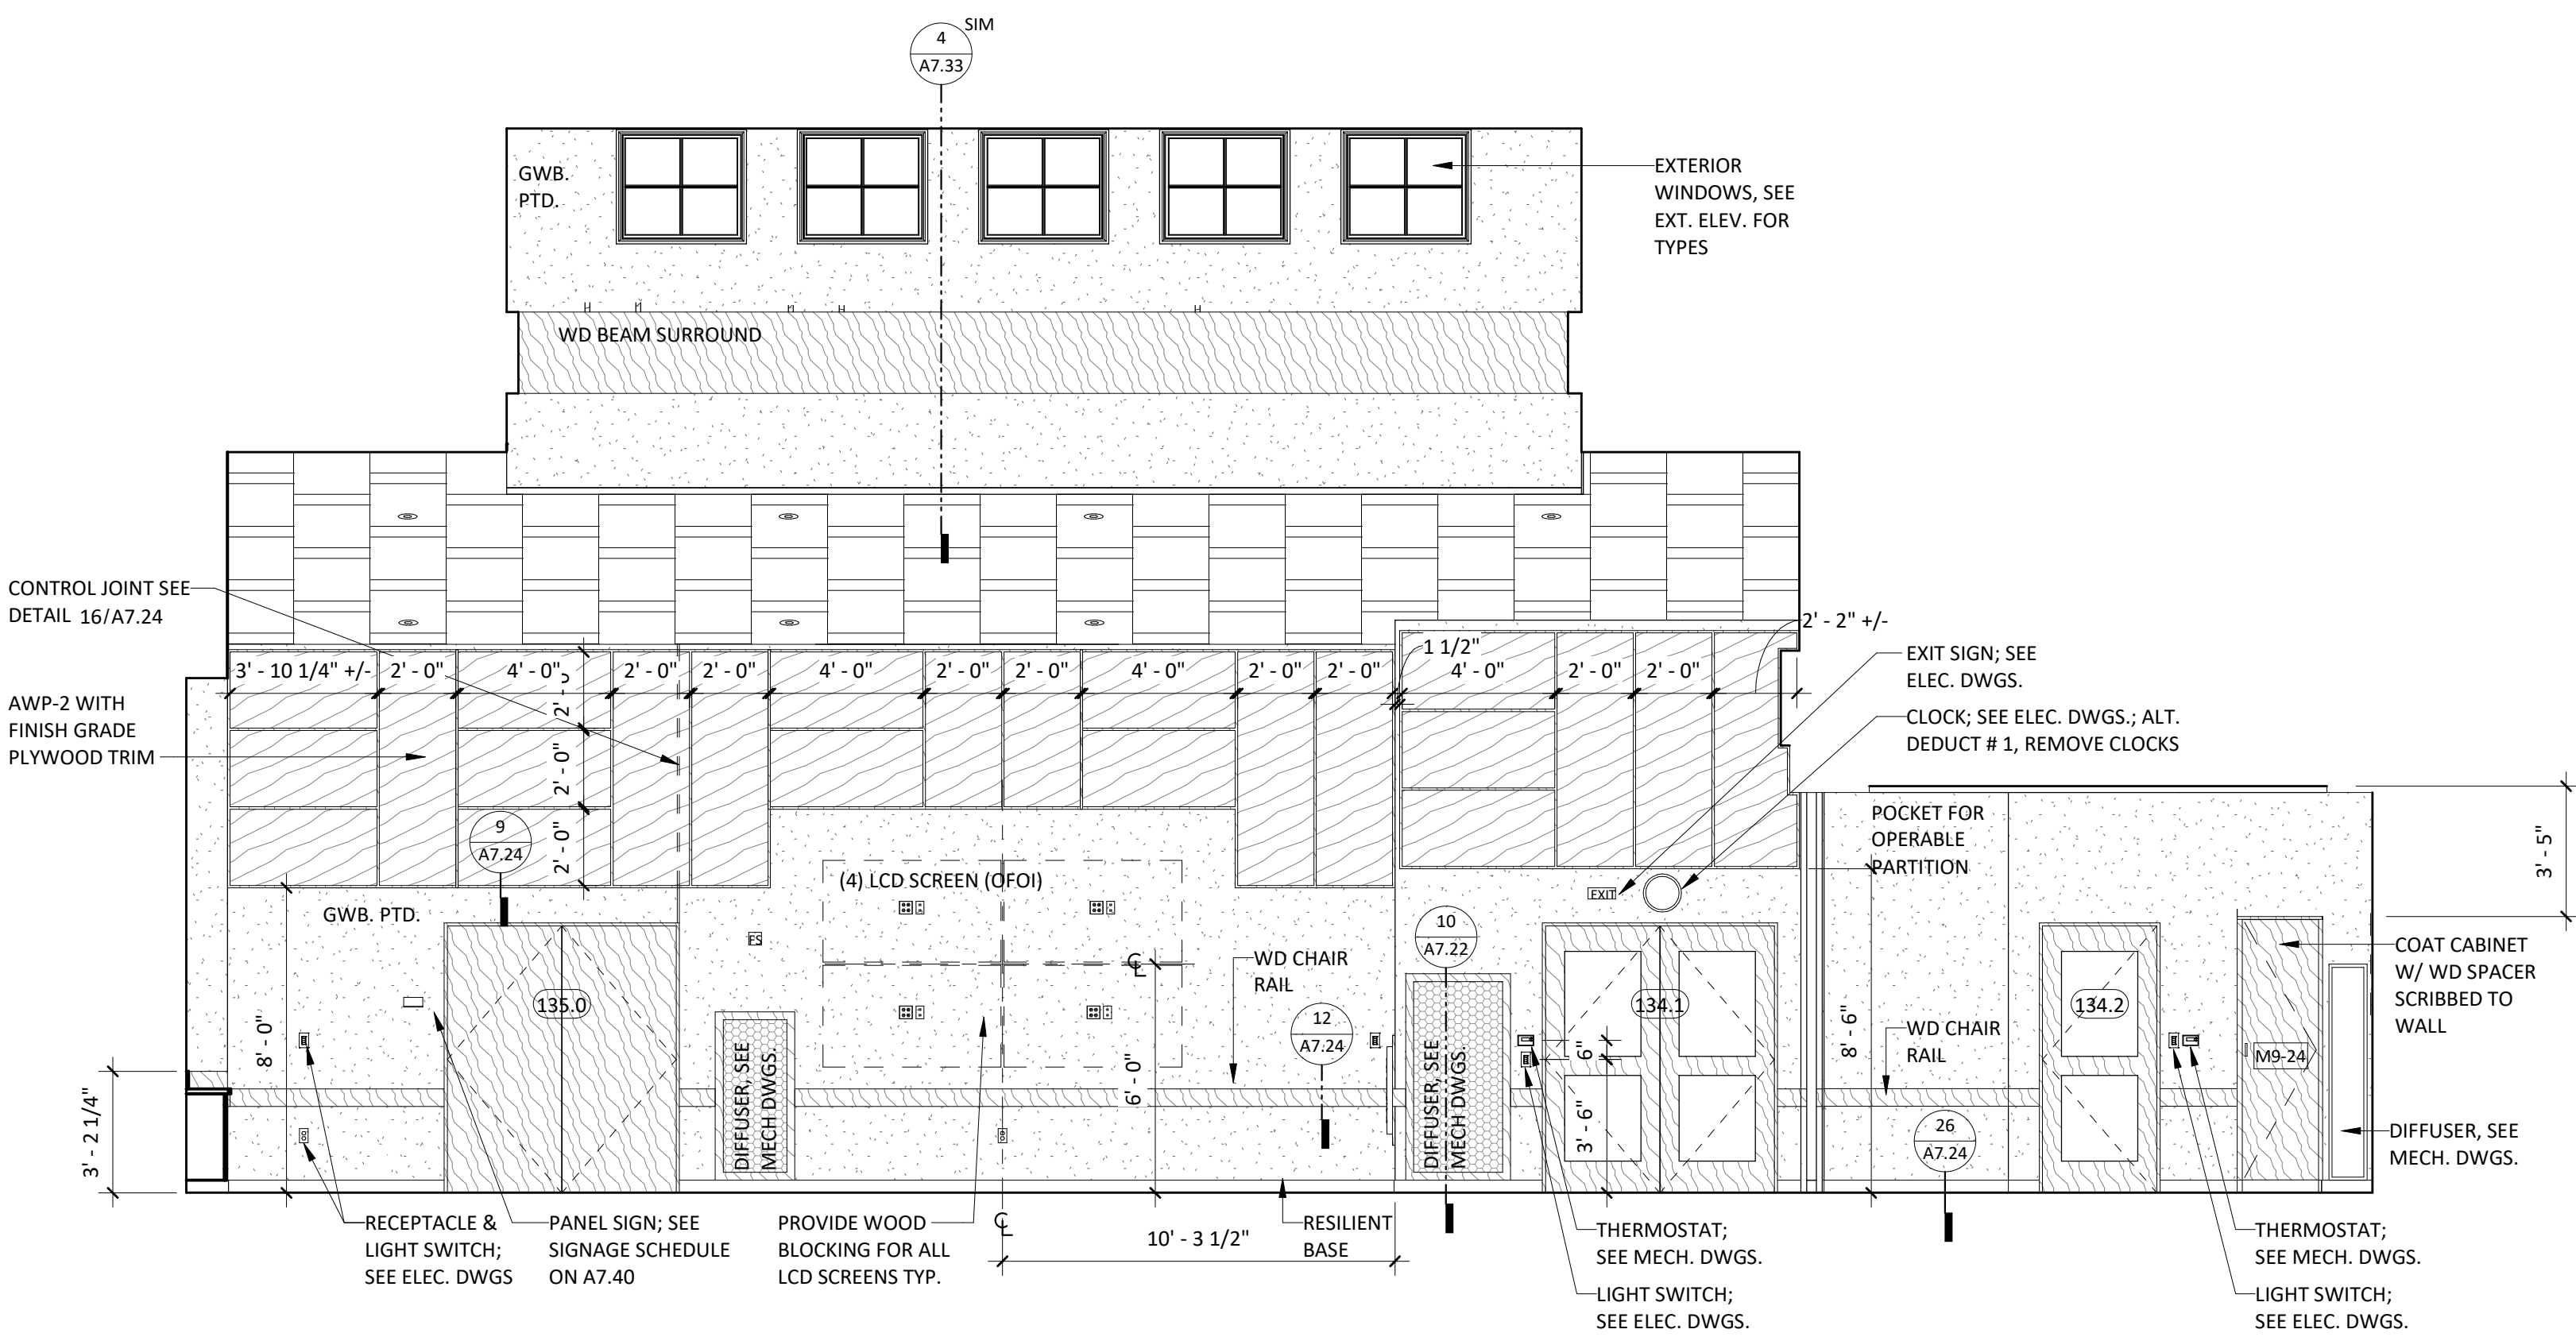


1 134/134A LARGE PROGRAM ROOM EAST
1/4" = 1'-0"

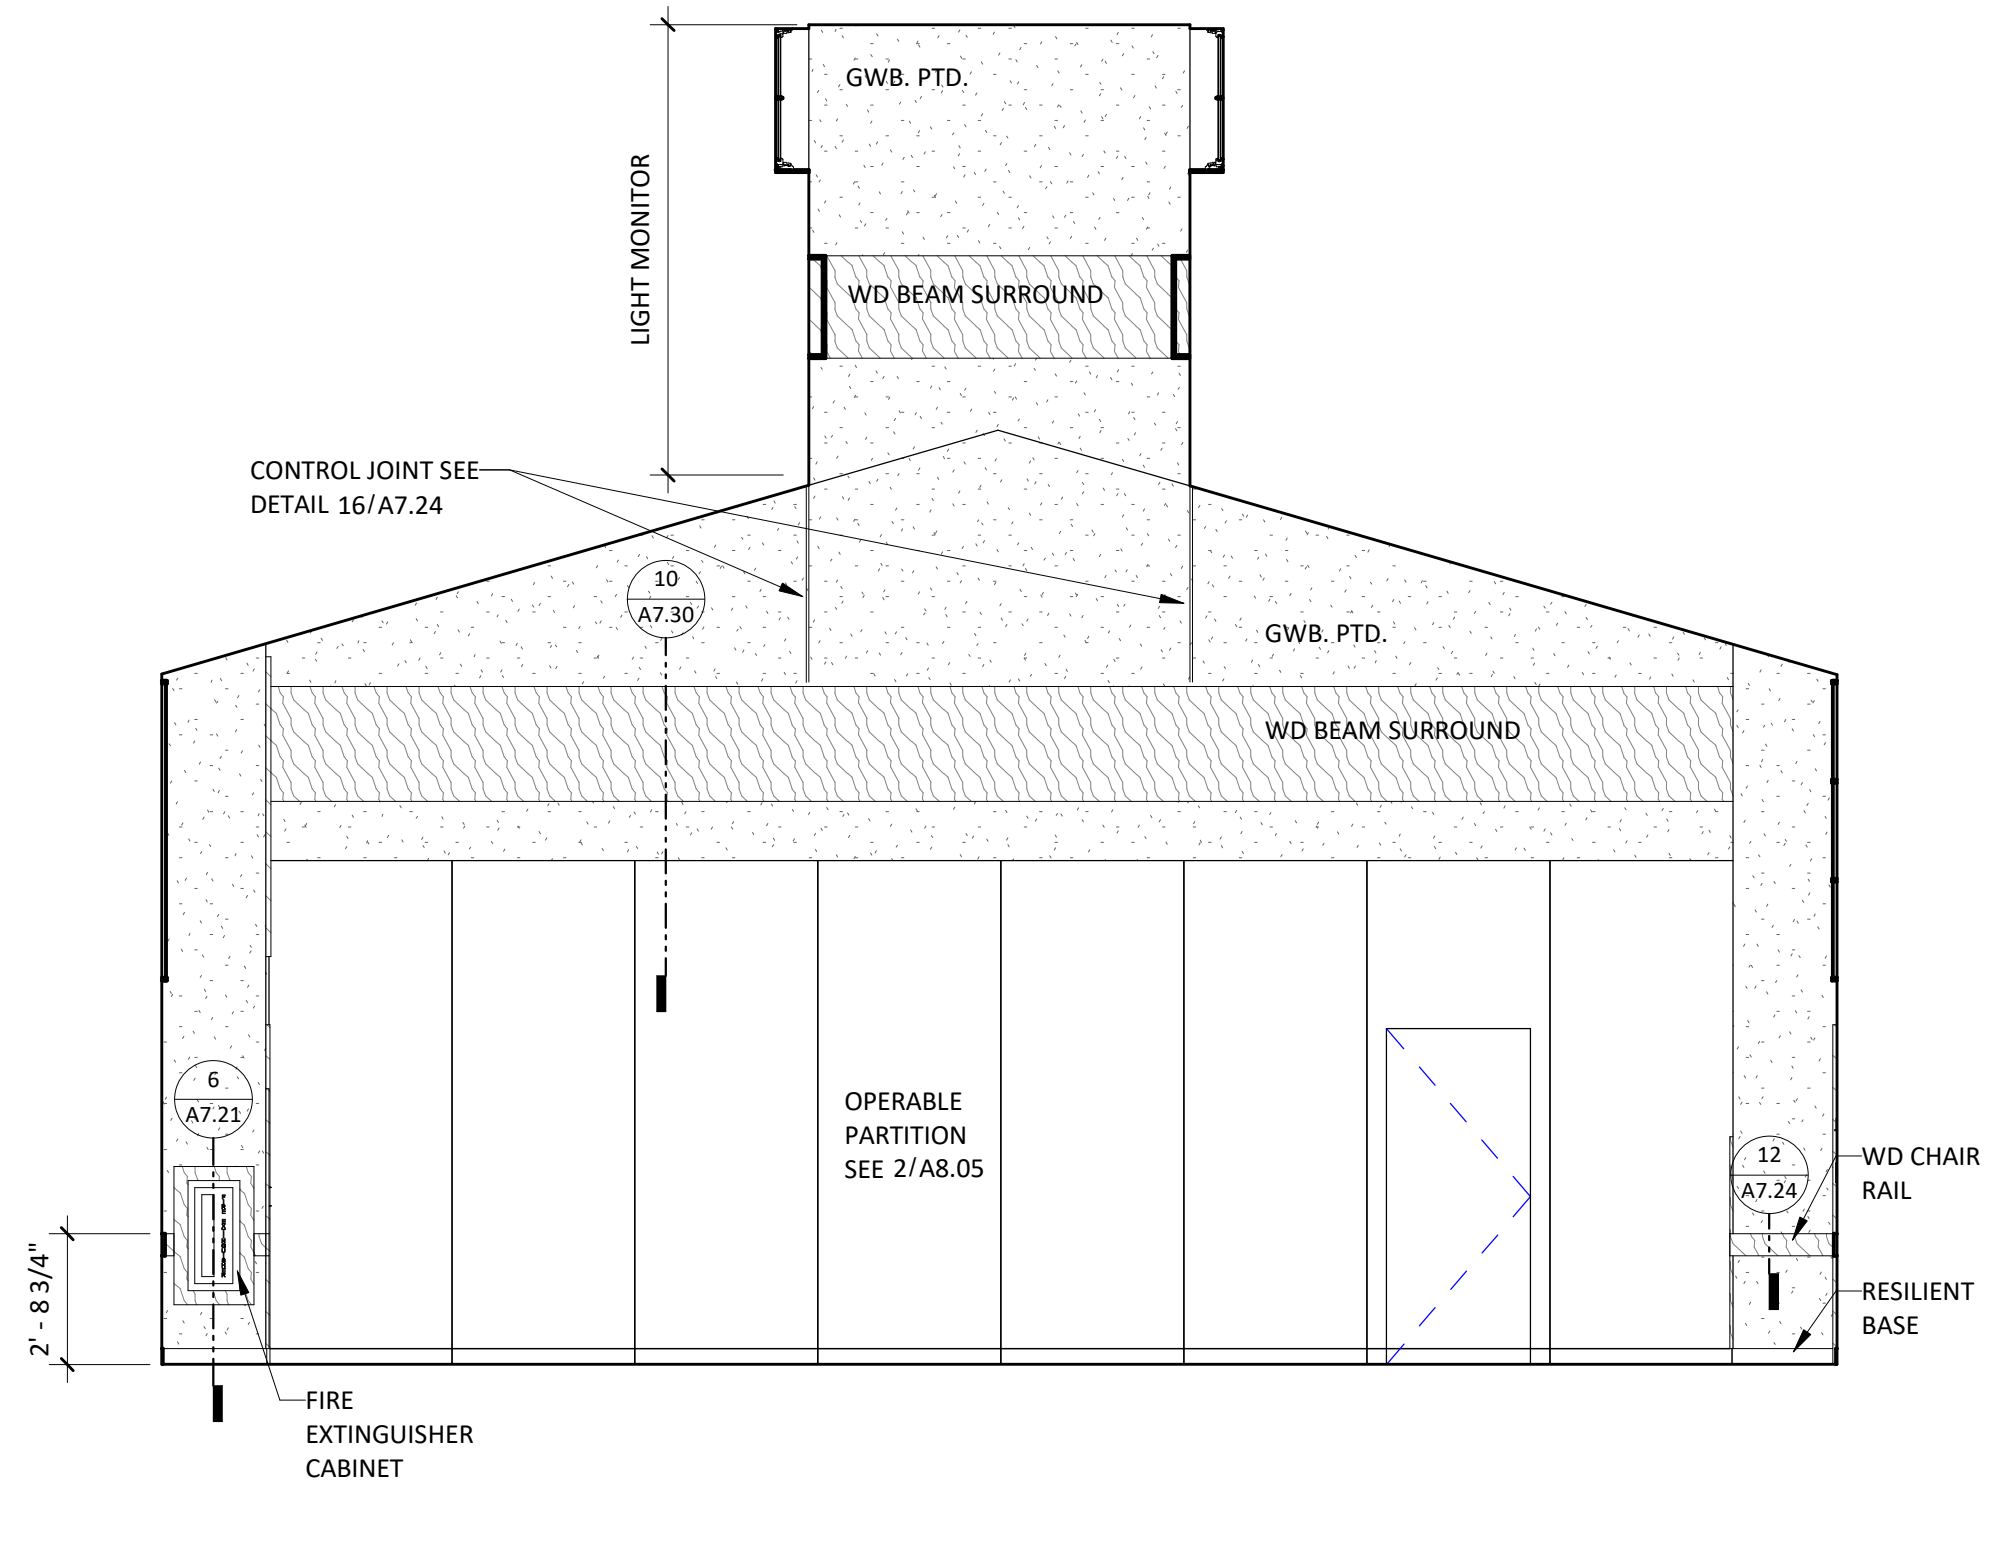


2 134 LARGE PROGRAM ROOM SOUTH A
1/4" = 1'-0"

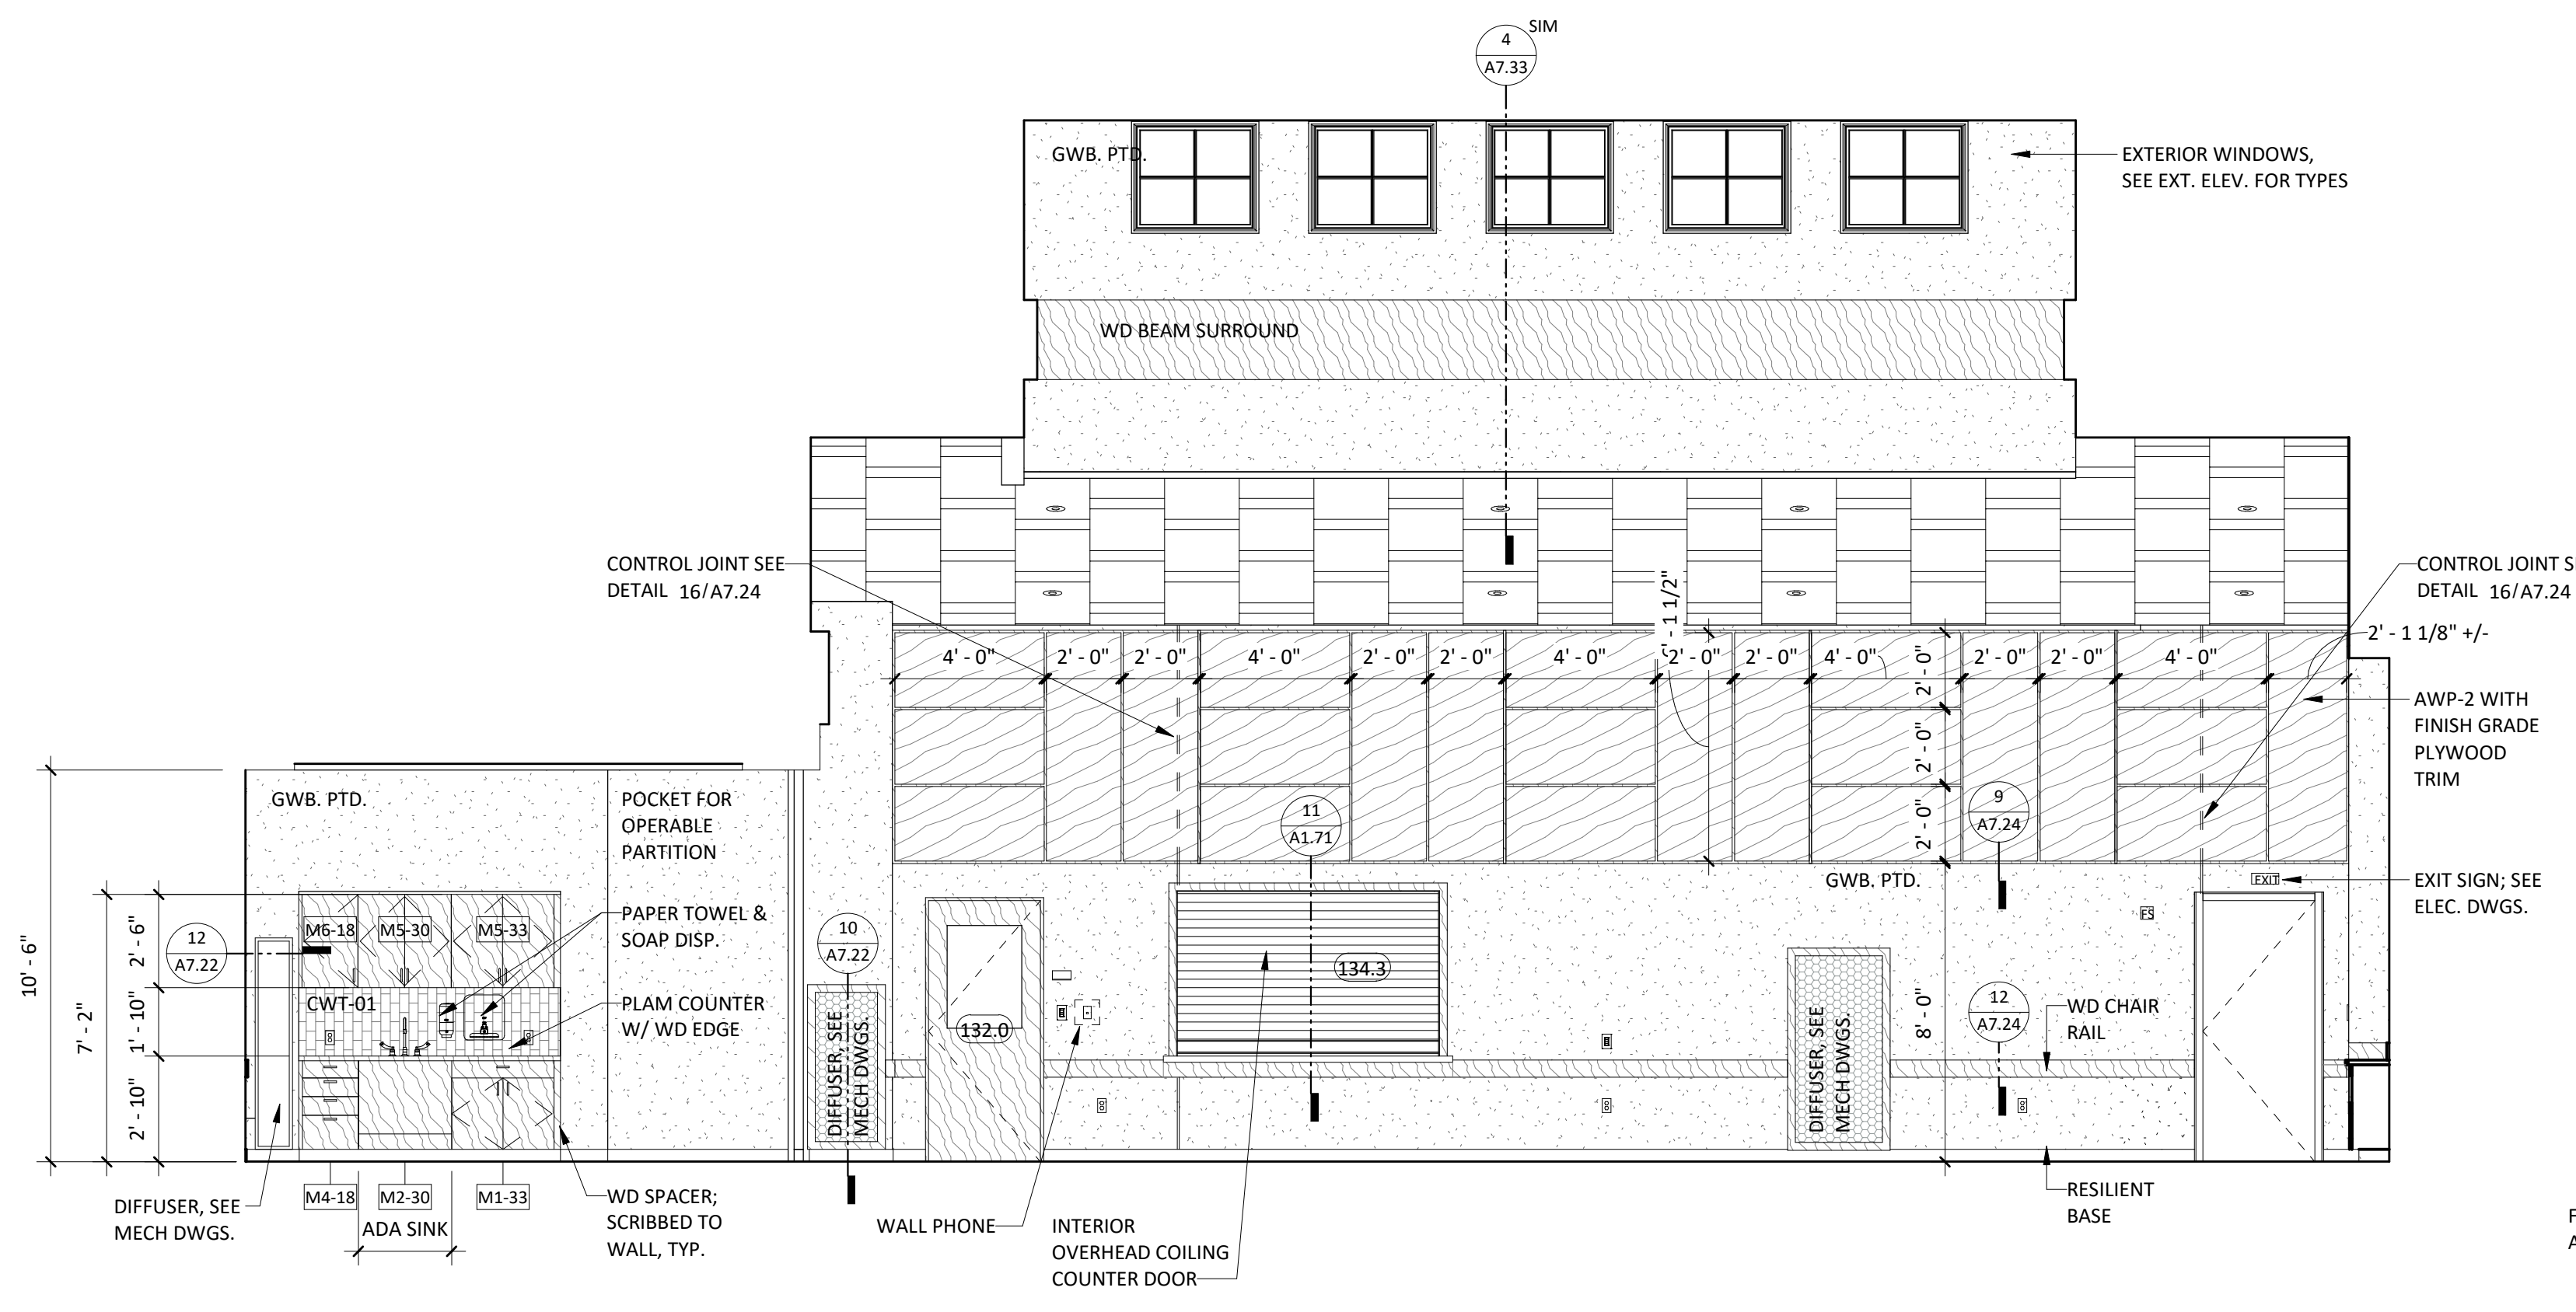


3 134/134A LARGE PROGRAM ROOM WEST
1/4" = 1'-0"

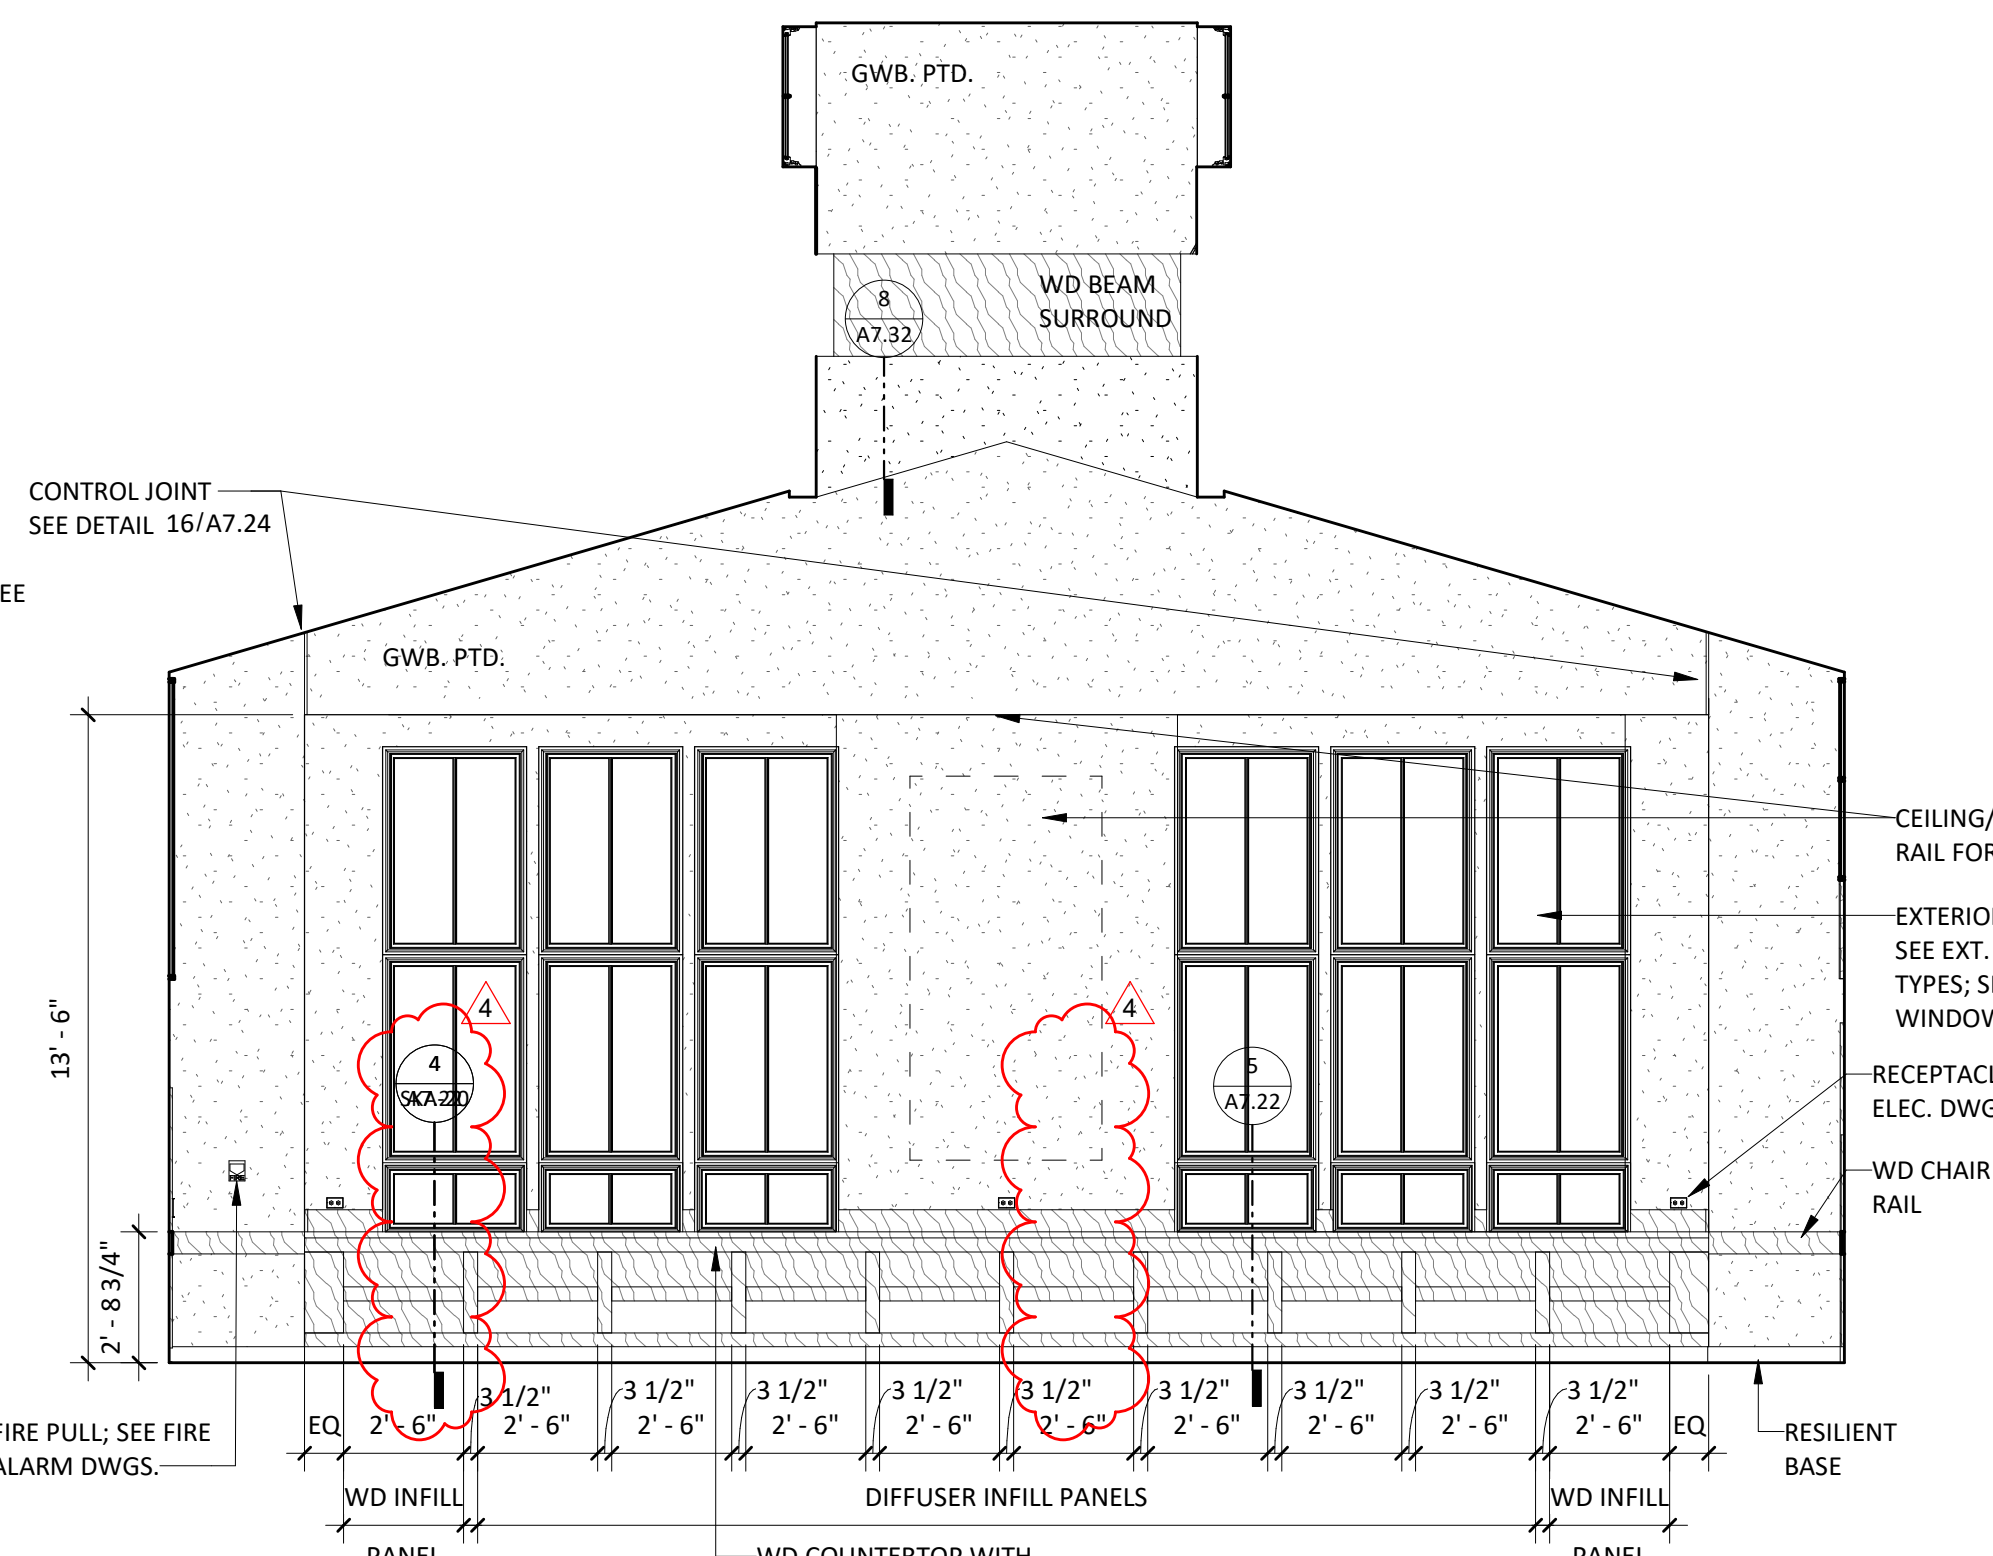


4 134 LARGE PROGRAM ROOM NORTH
1/4" = 1'-0"

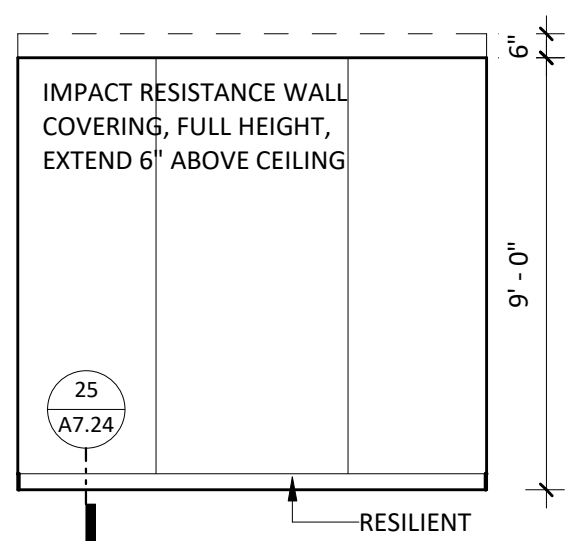


6 135 CHAIR STOR. EAST
1/4" = 1'-0"

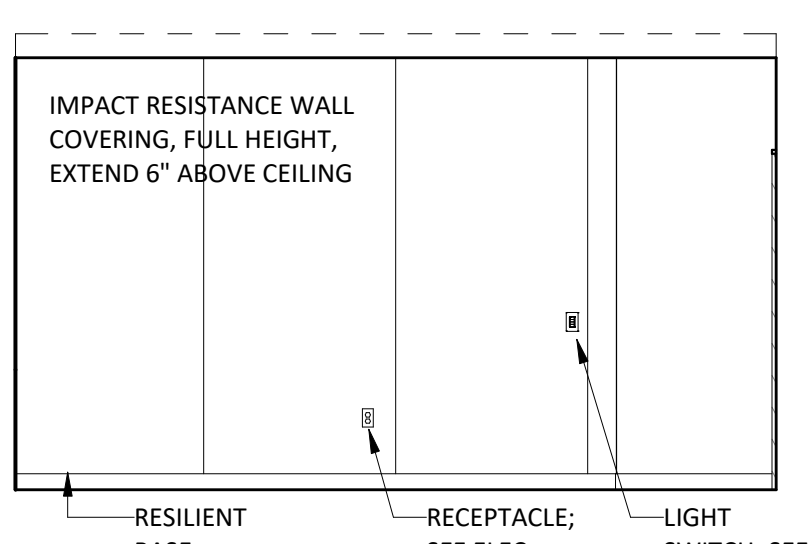


7 135 CHAIR STOR. SOUTH
1/4" = 1'-0"

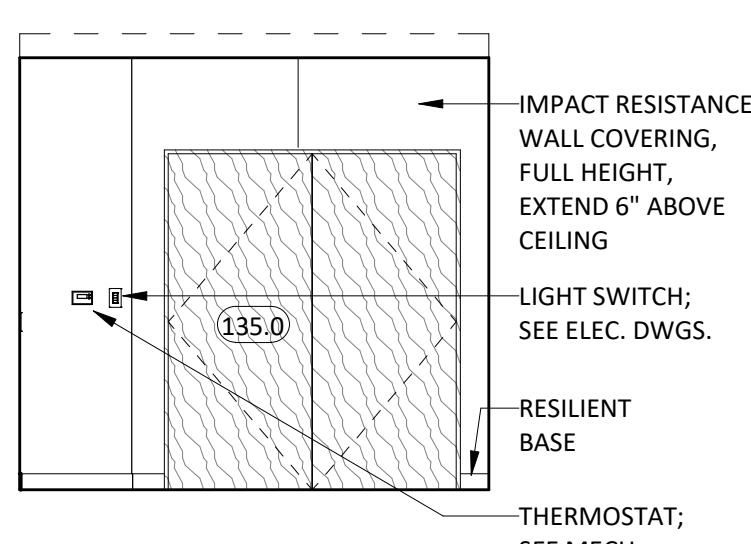

8 135 CHAIR STOR. WEST
1/4" = 1'-0"

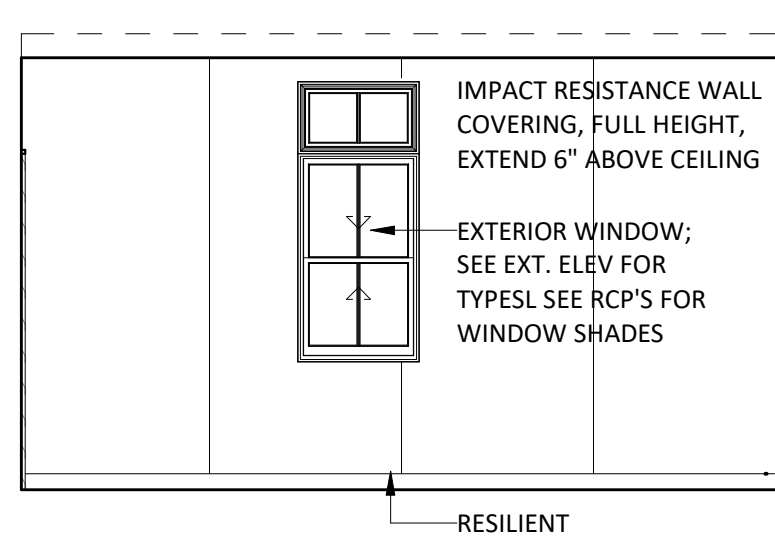

9 135 CHAIR STOR. NORTH
1/4" = 1'-0"

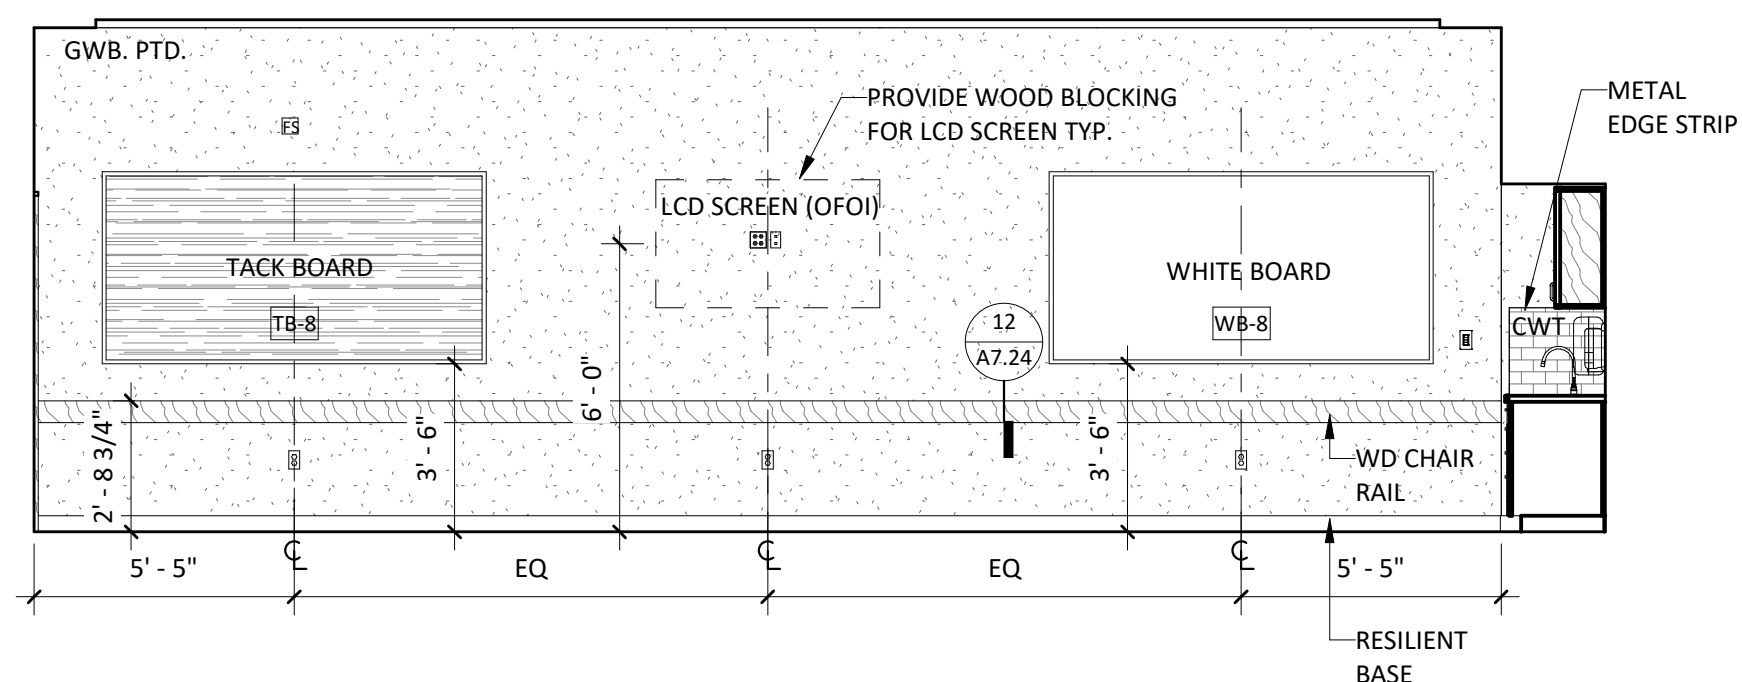

5 134A LARGE PROGRAM ROOM SOUTH B
1/4" = 1'-0"



Turowski2 Architecture

P.O. Box 1290
313 Wareham Road
Marion, MA 02738

508.758.9777 phone
508.748.2444 fax

www.t2architecture.com

CONSULTANT:

STAMP:

REVISIONS:

No.	Description	Date
-----	-------------	------

GRAPHICS TAG LEGEND

GD-X DIMENSIONAL LETTERS

*SEE SIGNAGE SCHEDULE ON A7.40 FOR MORE INFORMATION

MILLWORK TAG LEGEND

DESIGNATION
TYPE
UNIT WIDTH (INCHES)

* SEE BELOW DETAILS

BASE CABINETS

M1 1/A7.20 M3 3/A7.20
M2 2/A7.20 M4 4/A7.20

TALL CABINETS

M8 8/A7.20 M9 9/A7.20

M10 10/A7.20

UPPER CABINETS

M5-M6 7/A7.20 M7 5/A7.20

VISUAL DISPLAY SURFACE TAG LEGEND

DESIGNATION
WIDTH (FEET)

INT. ELEVATION KEY

GWB
TACK BOARD (TB)/SURFACE (TSU)
CWT: 3"x6" TILE
PWT-01: 12"x24" & PWT-B 6"x12"
PWT-02: 2"x1" MOSAIC
WOOD: MILLWORK, CASEWORK, PANELING & PLYWOOD
ACOUSTIC WALL PANEL (AWP)


INT. ELEVATION SYMBOLS

THERMOSTAT
WALL PHONE
VIDEO PROJECTOR
CLOCK
SWITCHES
DUPEX RECEPTACLE
DOUBLE DUPEX RECEPT.
DATA OUTLET
EXIT SIGN
FIRE PULL STATION
FIRE SIGNAL
SECURITY CARD READER
SECURITY INTERCOM
SPRINKLER HEAD
GRAIN DIRECTION
WALL MOUNTED SPEAKER
CONTROL PANEL
WALL MOUNTED MICRO
SANITIZER DISPENSER
MARKERBOARD
TACKBOARD
FIRST AID STATION
HUMIDITY SENSOR
CARBON DIOXID SENSOR
FIRE EXTINGUISHER


GENERAL NOTE:

1. ALL MEP & FP DEVICES ARE SHOWN FOR LOCATION PURPOSES ONLY ON INT. ELEVATIONS. G.C. TO COORDINATE WITH MEP & FP DWGS.
2. ALL DIMENSIONS ON INTERIOR ELEVATIONS TO FINISH FACE, UNLESS OTHERWISE NOTED. G.C. TO FIELD VERIFY ALL DIMENSIONS.
3. FIELD VERIFY ALL DIMENSIONS FOR MILLWORK PRIOR TO FABRICATION.
4. REFER TO WALL TYPES FOR REQUIRED BACKERS FOR CERAMIC AND PORCELAIN WALL TILE (CWT & PWT), WOOD PANELING, PLYWOOD AND IMPACT RESISTANT WALL COVERING (IRWC)
5. ALL PLYWOOD WALL PANELS IN ELECTRIC ROOM, EMERGENCY CLOSET AND DATA ROOM TO BE FIRE RATED


NOTE: ALL MOUNTING HEIGHTS TYPICAL U.N.O.

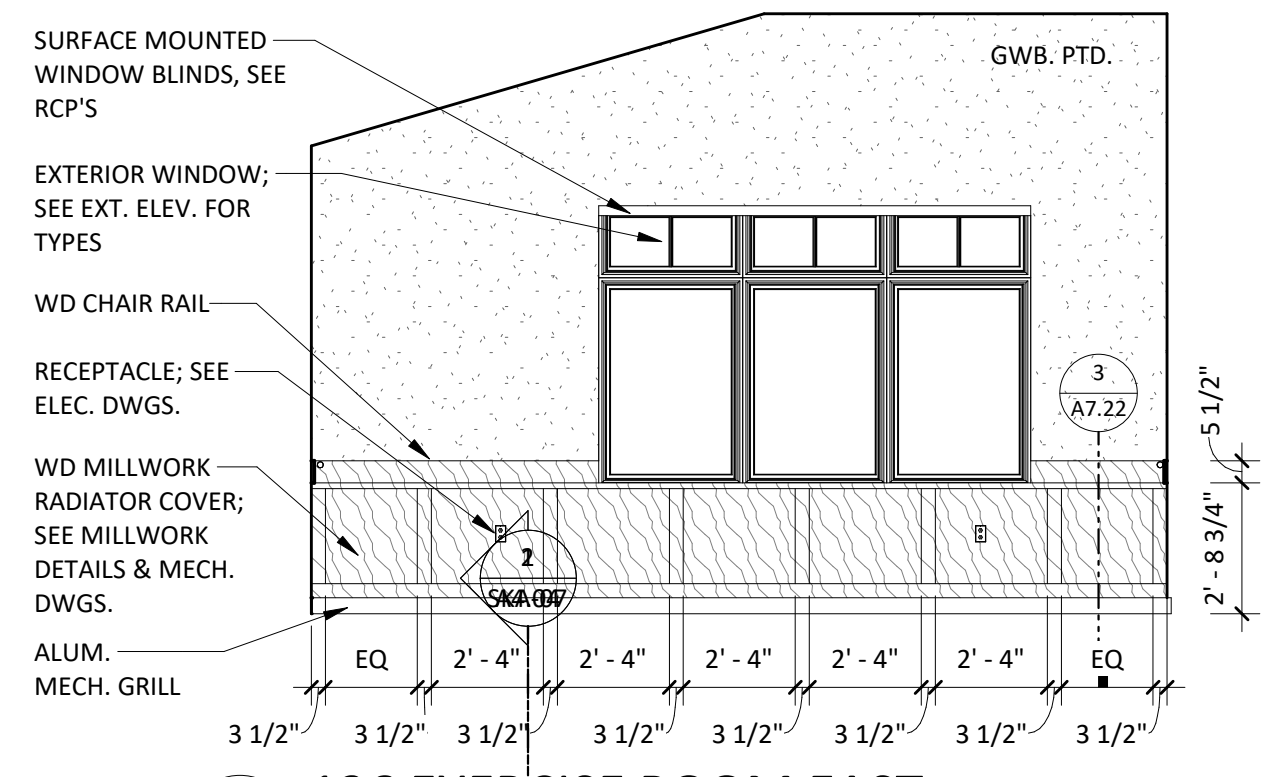


1 136 EXERCISE ROOM EAST
1/4" = 1'-0"

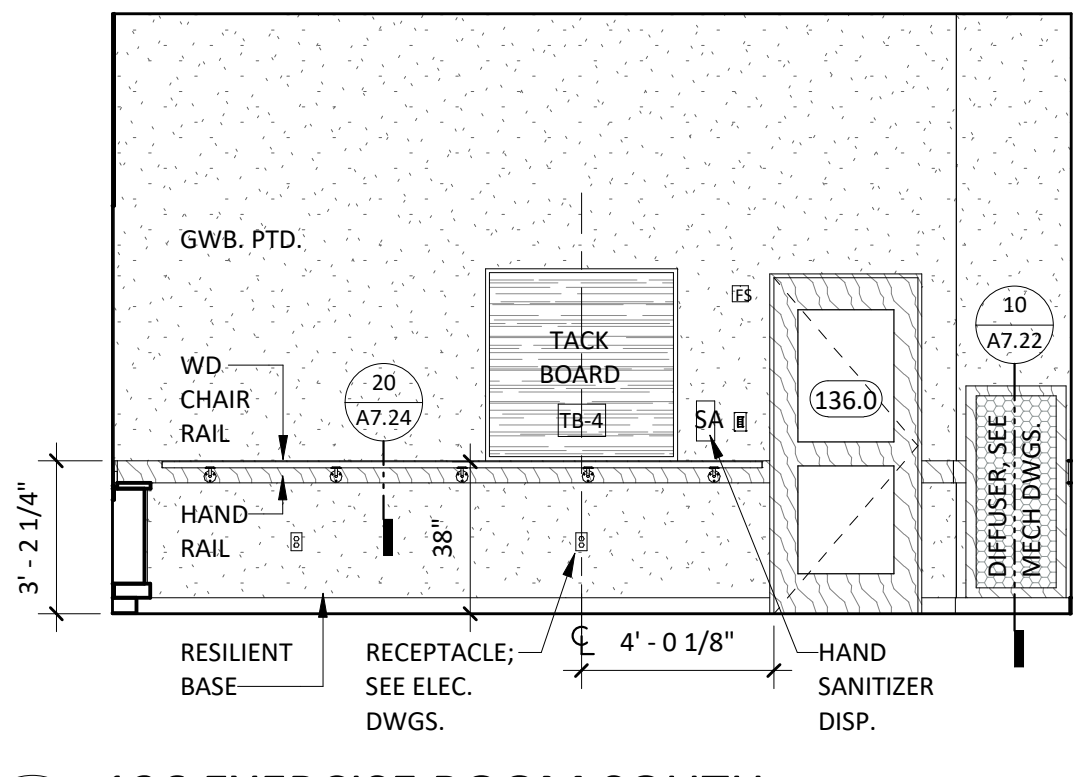


2 136 EXERCISE ROOM SOUTH
1/4" = 1'-0"

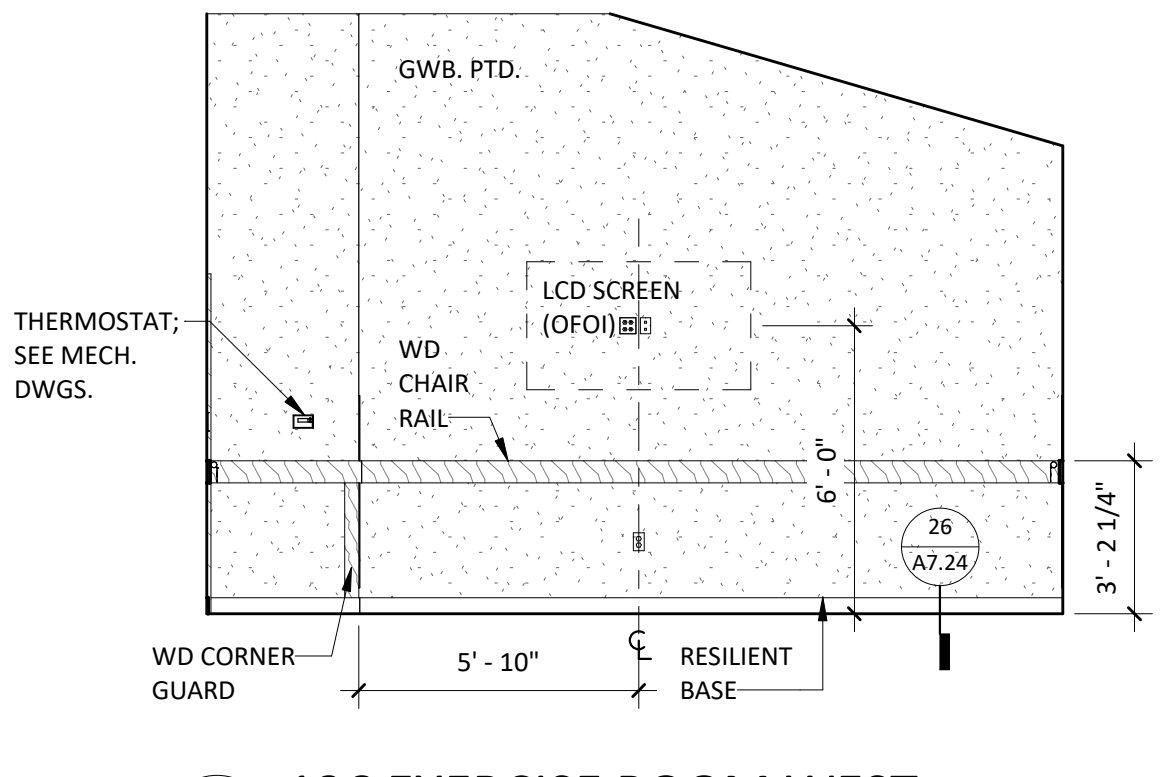


3 136 EXERCISE ROOM WEST
1/4" = 1'-0"

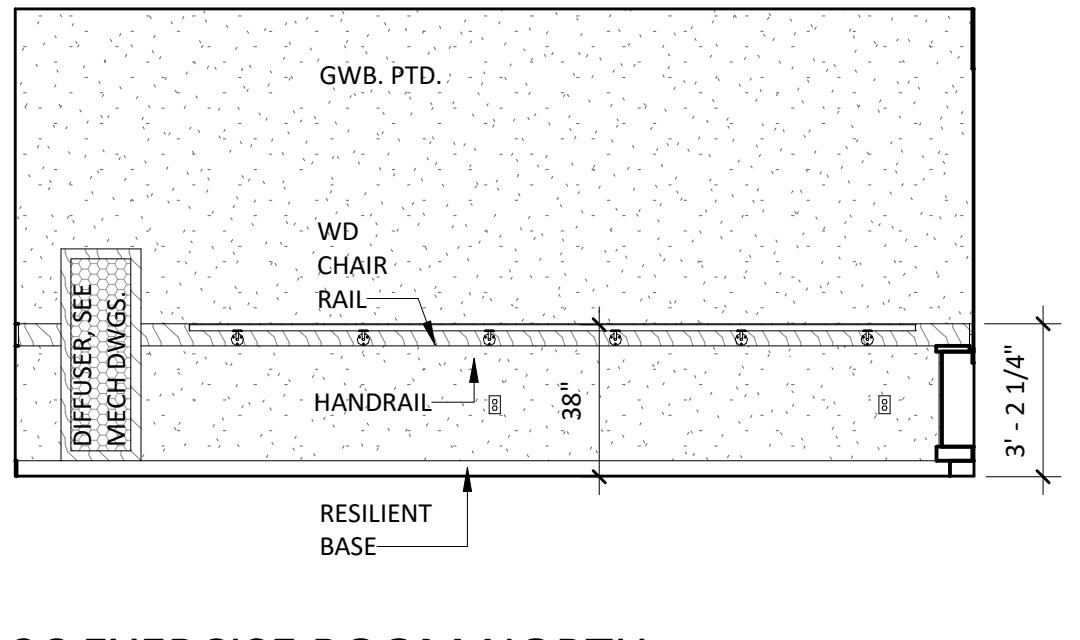


4 136 EXERCISE ROOM NORTH
1/4" = 1'-0"

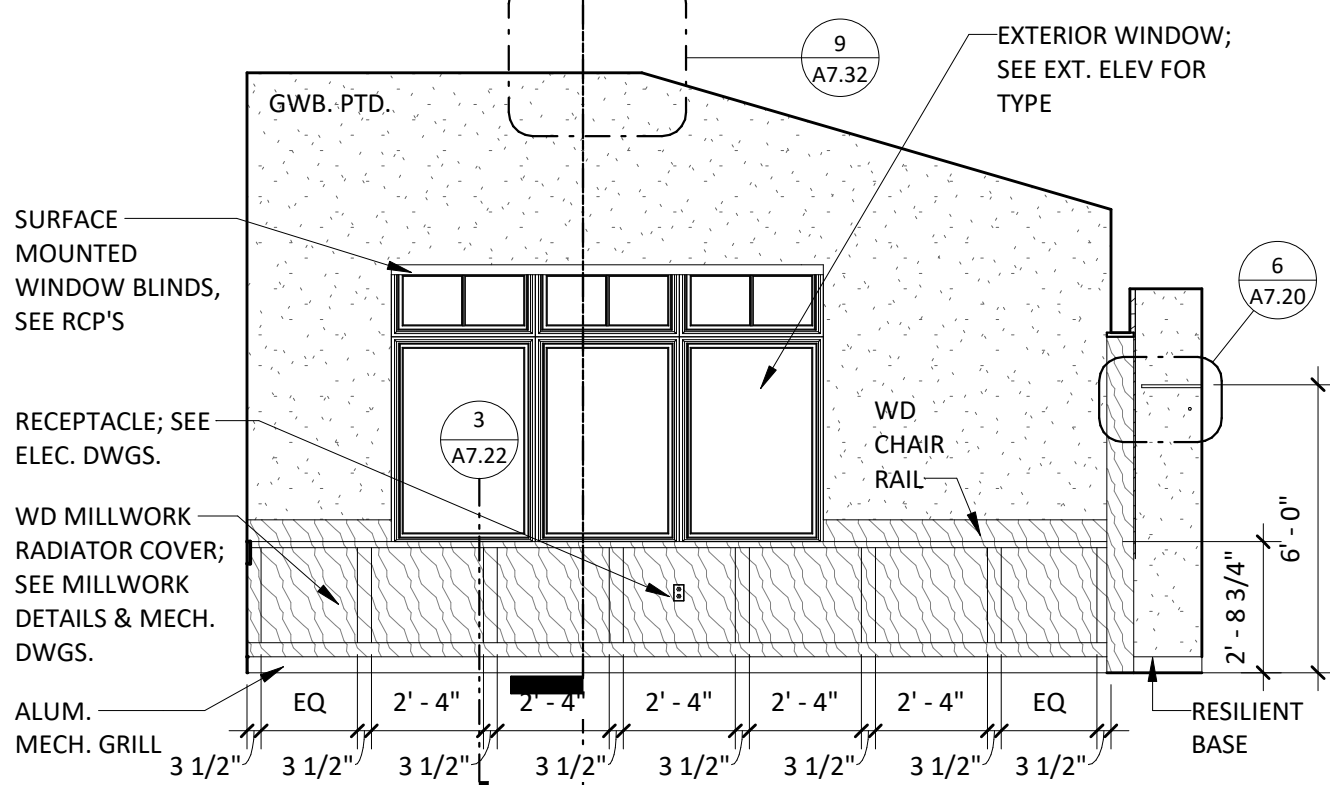


5 137 ADULT LOUNGE EAST
1/4" = 1'-0"

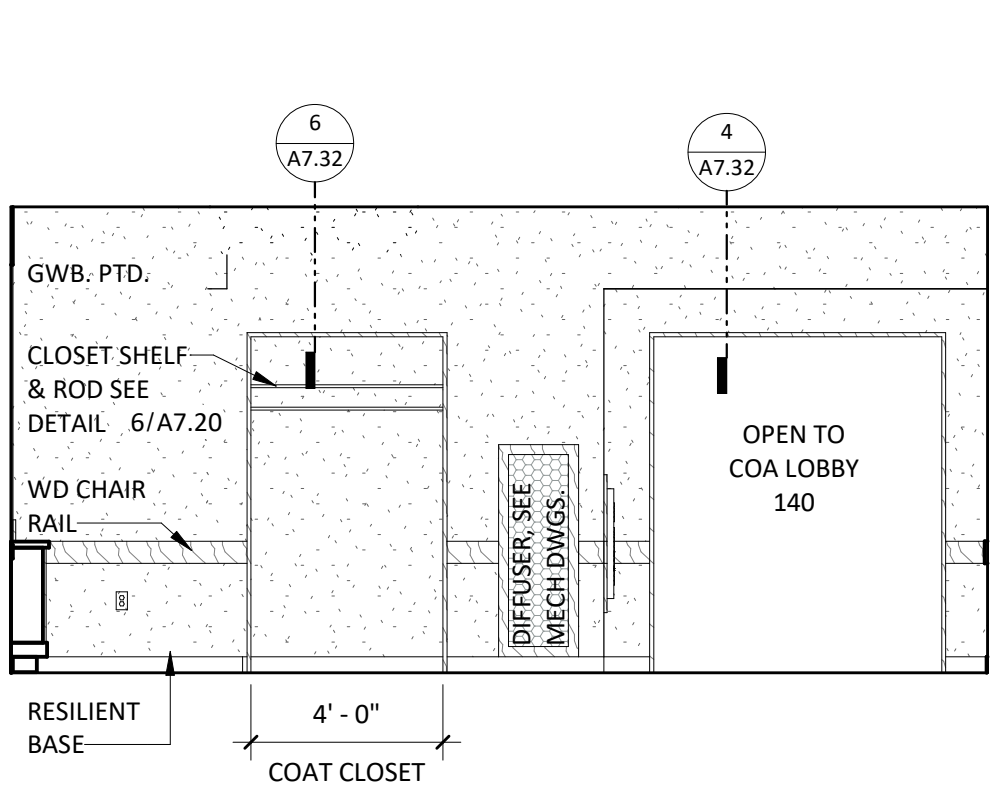


6 137 ADULT LOUNGE SOUTH
1/4" = 1'-0"

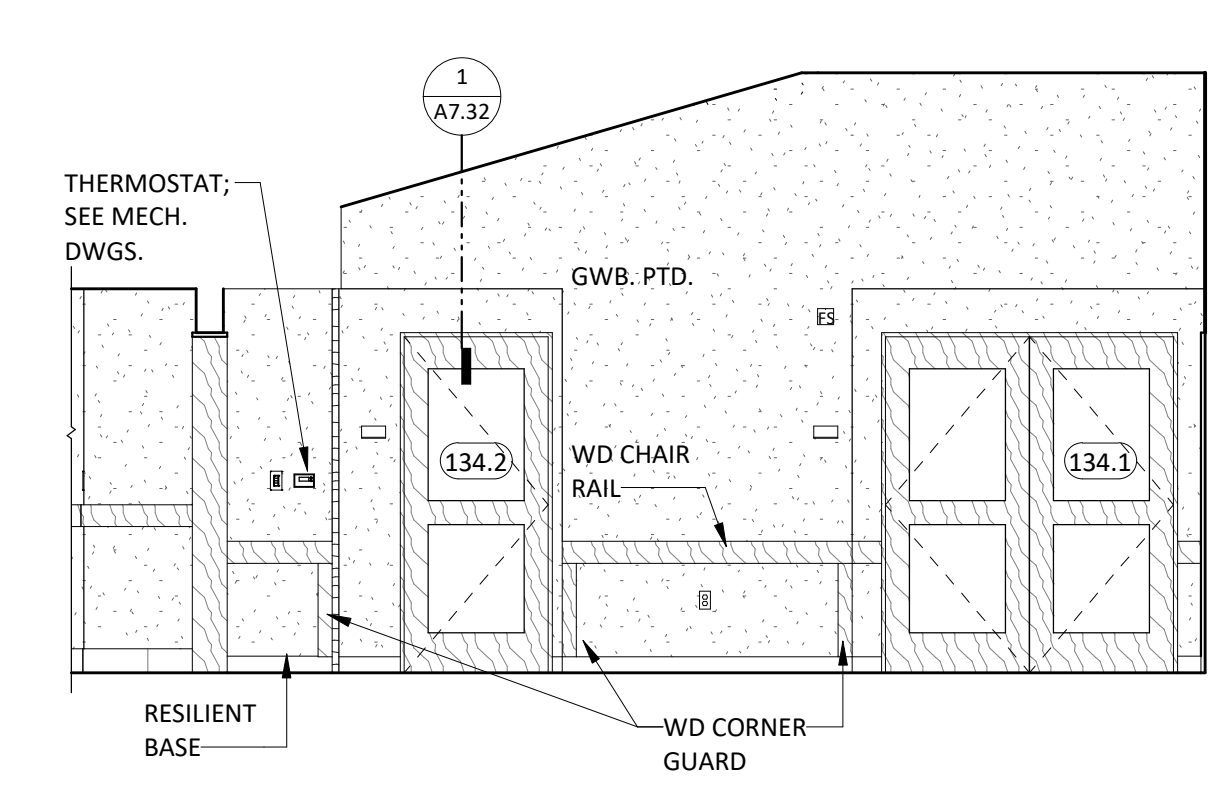


7 137 ADULT LOUNGE WEST
1/4" = 1'-0"

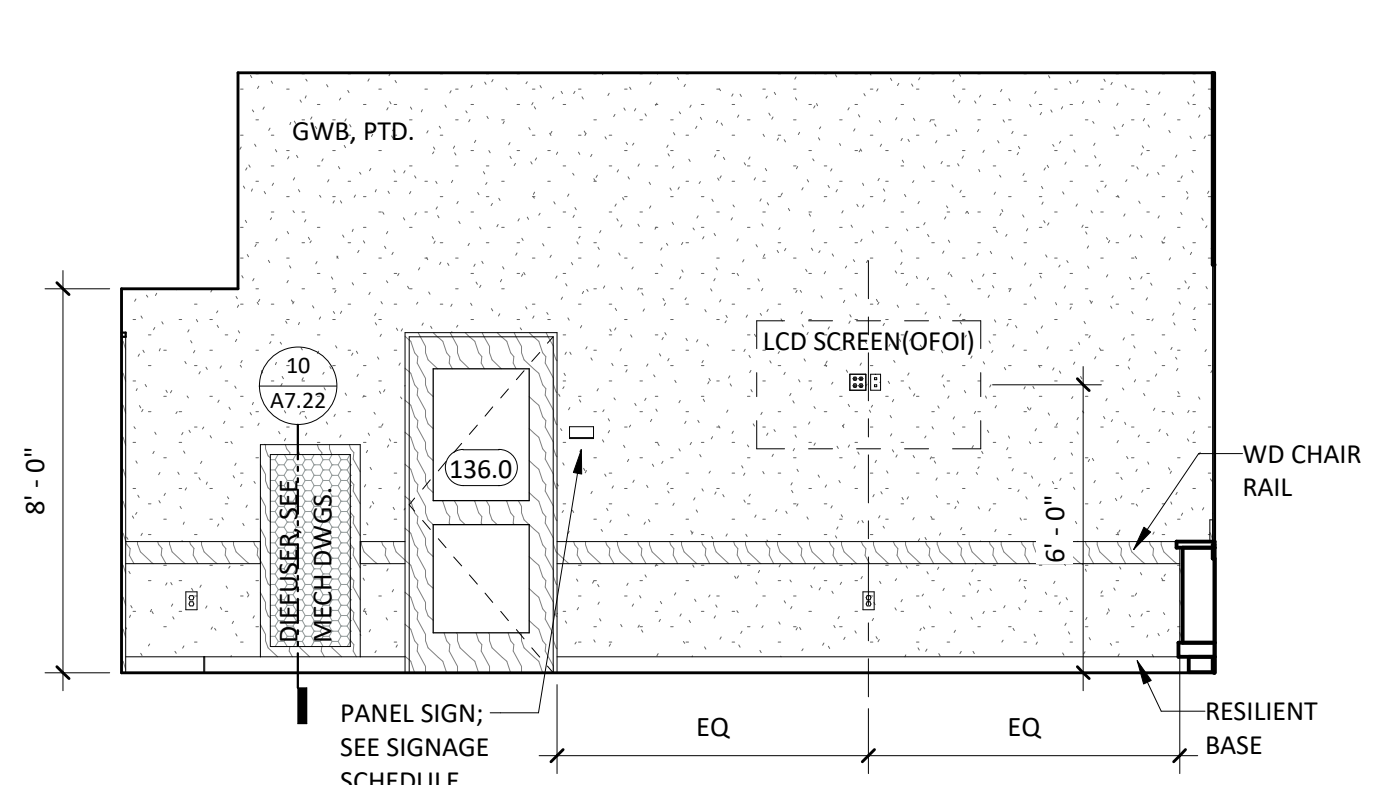


8 137 ADULT LOUNGE NORTH
1/4" = 1'-0"

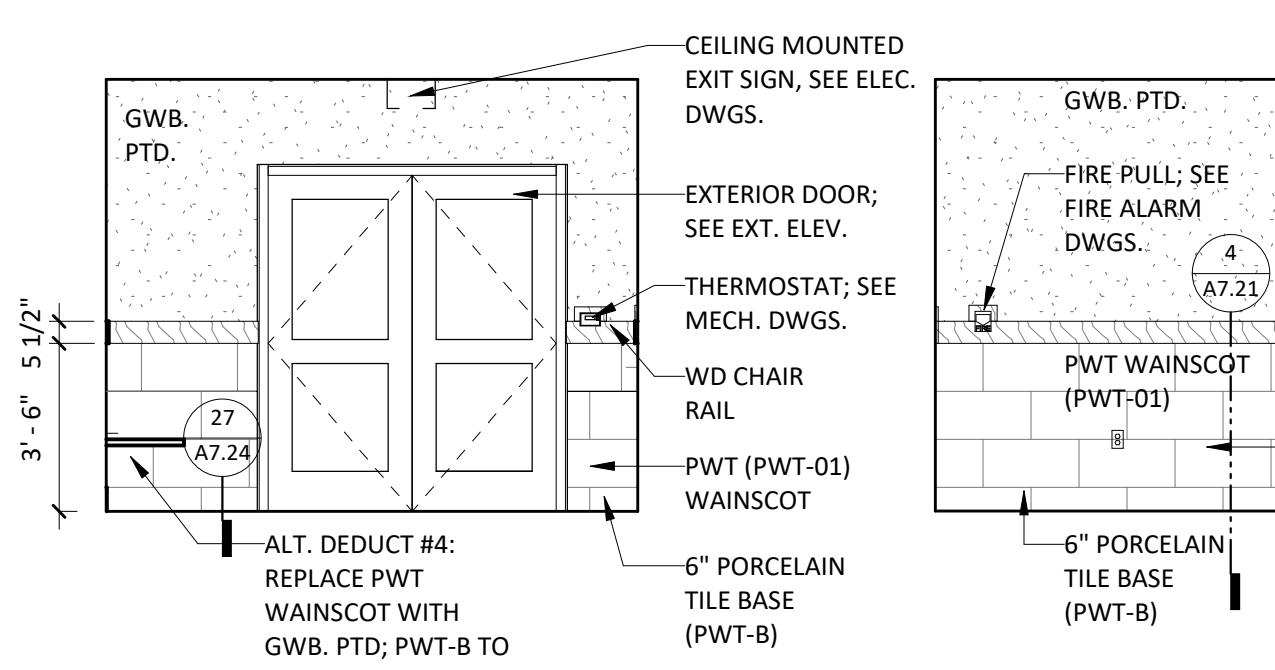


9 138 VESTIBULE EAST
1/4" = 1'-0"

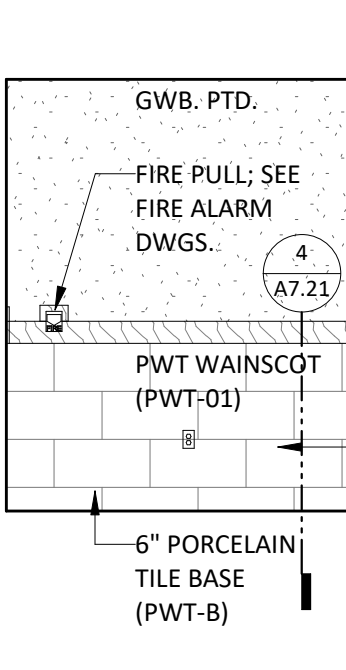


10 138 VESTIBULE SOUTH
1/4" = 1'-0"

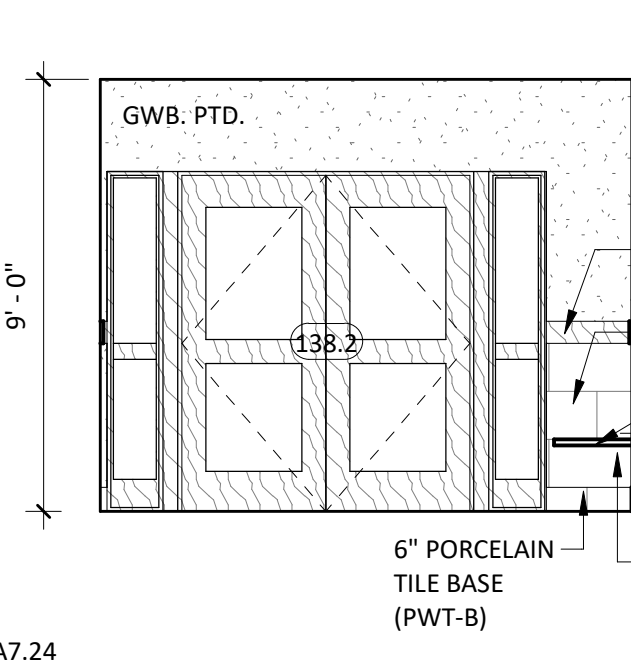


11 138 VESTIBULE WEST
1/4" = 1'-0"

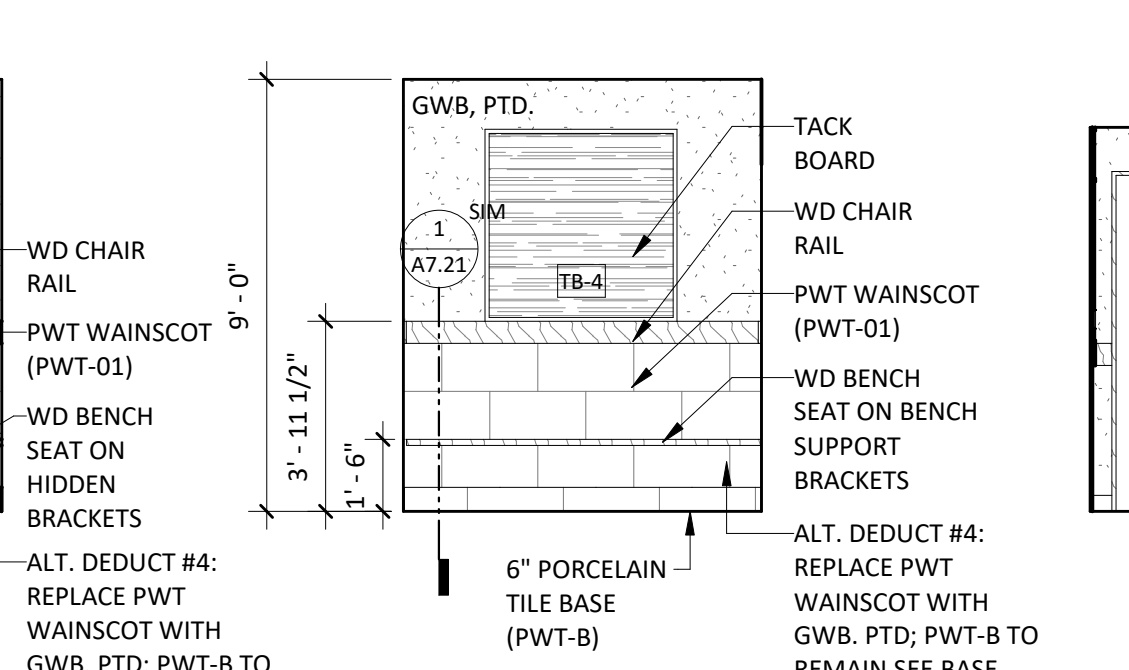


12 138 VESTIBULE NORTH
1/4" = 1'-0"

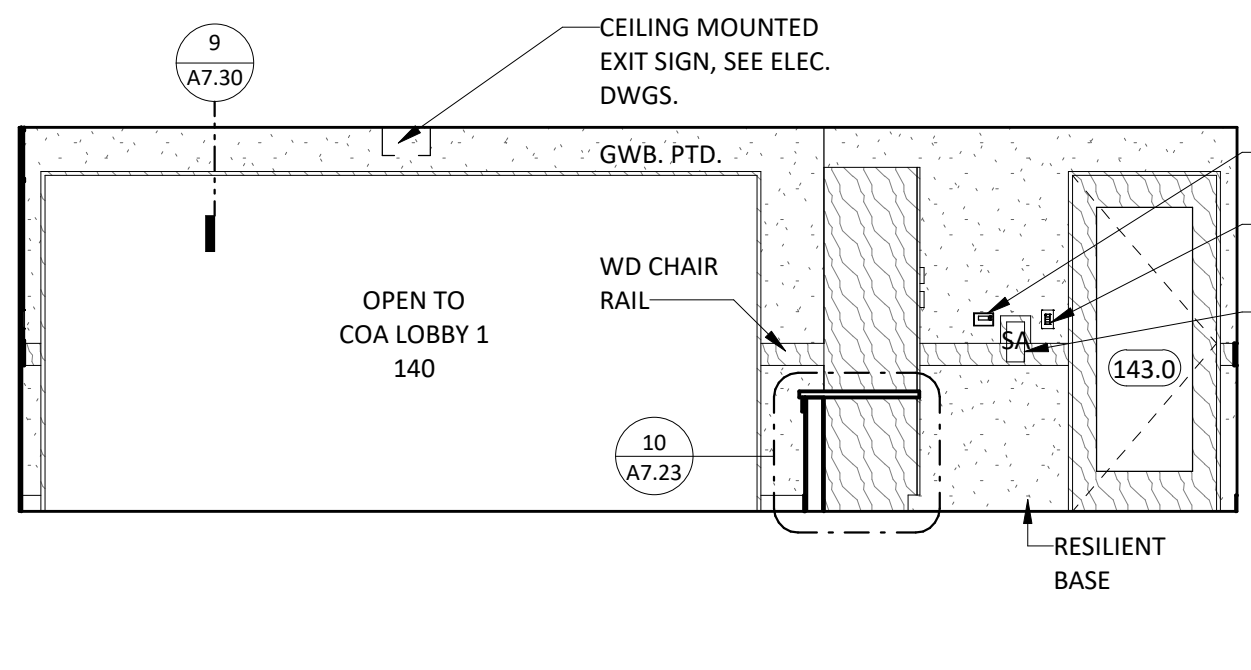


13 142 COA LOBBY EAST A
1/4" = 1'-0"

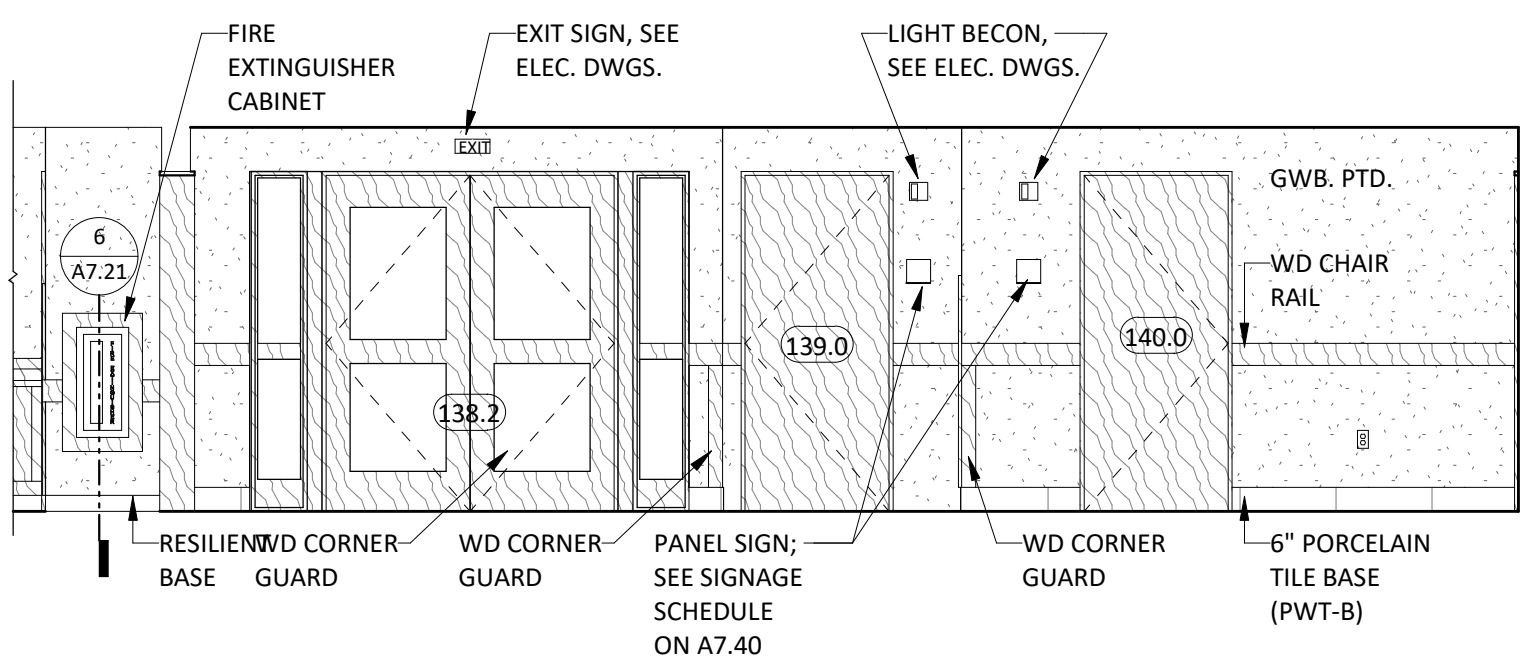


14 141 COA LOBBY EAST
1/4" = 1'-0"

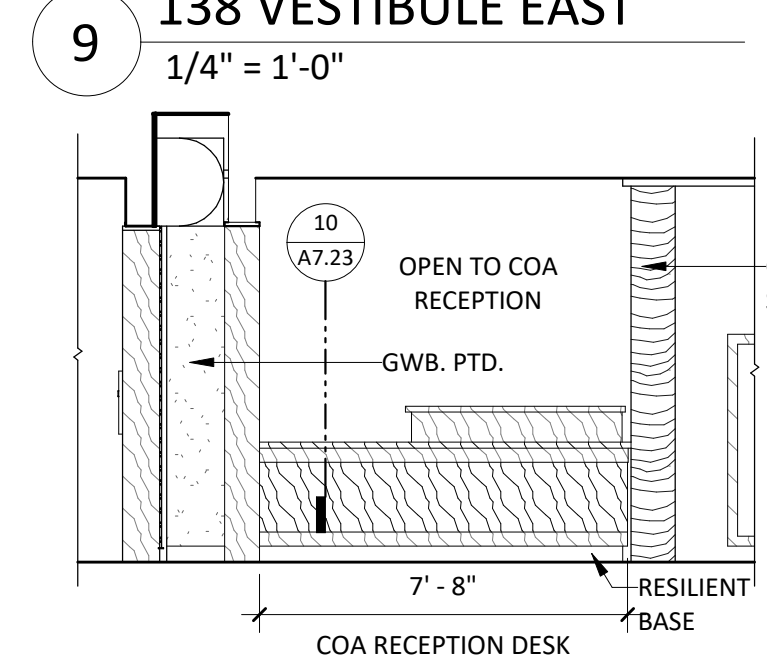


15 142 COA LOBBY SOUTH
1/4" = 1'-0"

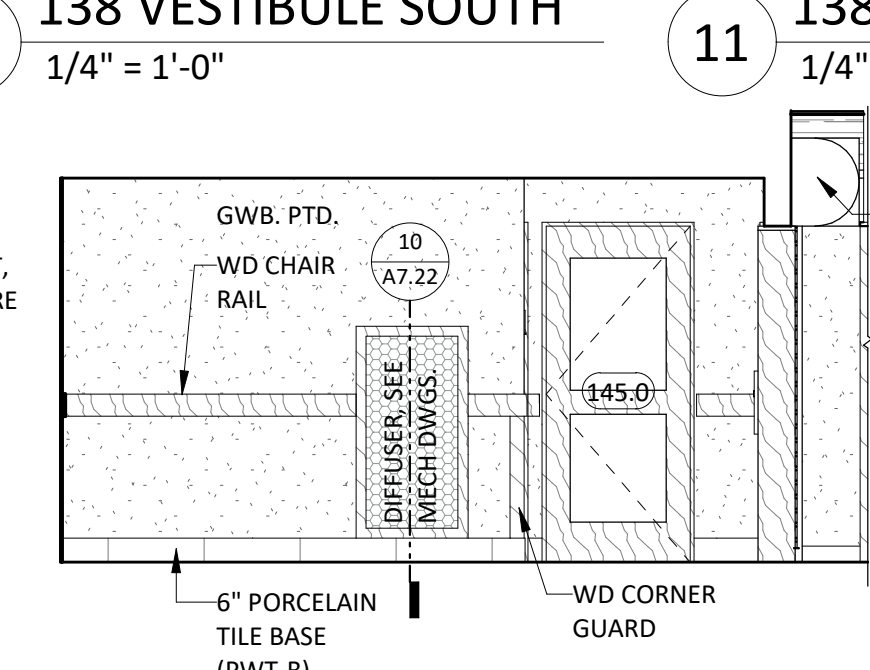


16 141 COA LOBBY SOUTH
1/4" = 1'-0"

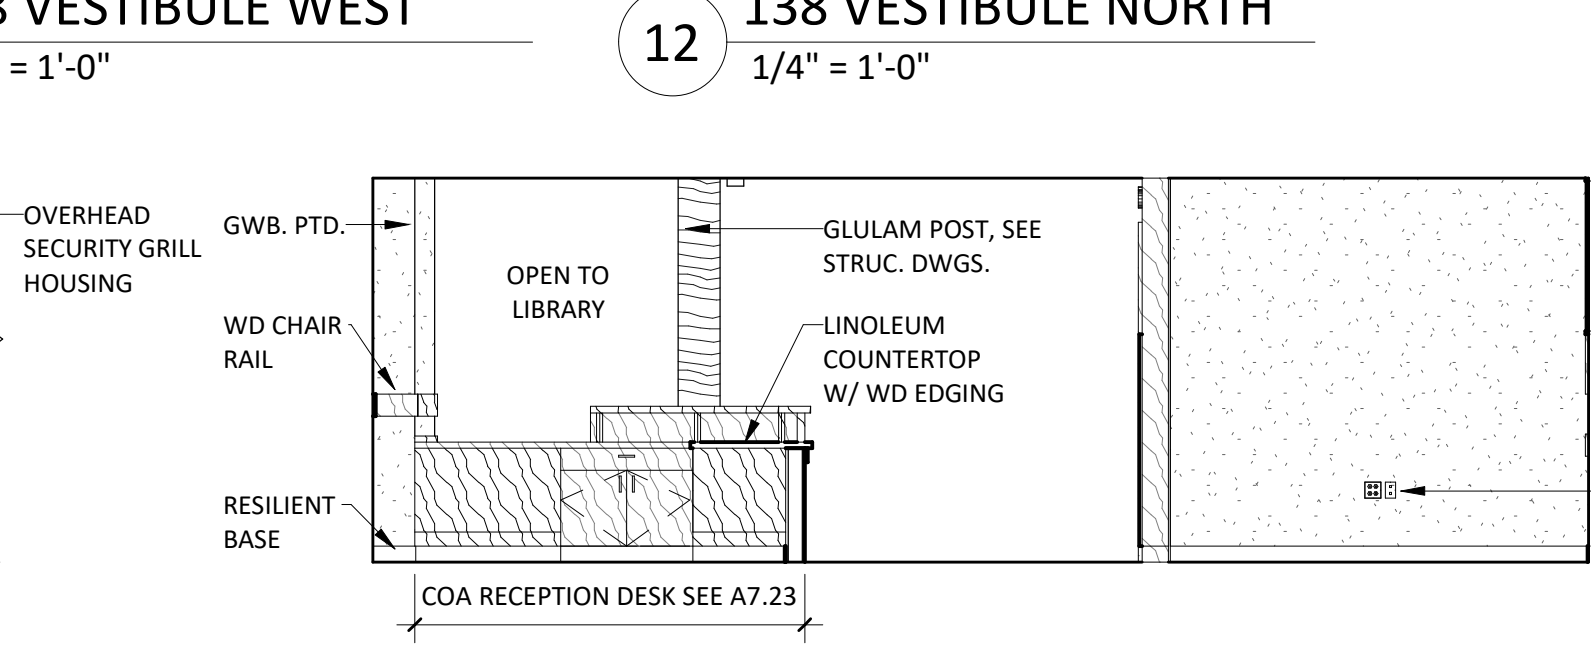


17 142/143 COA LOBBY WEST
1/4" = 1'-0"

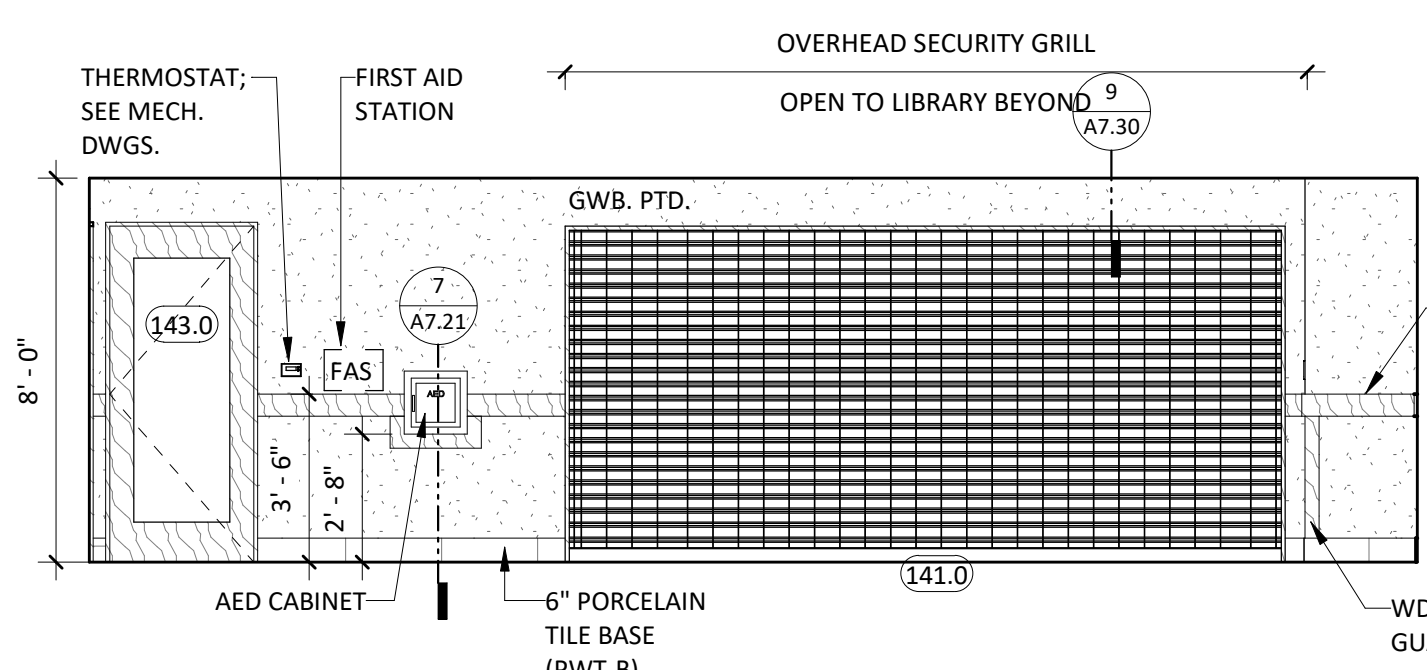


18 141 COA LOBBY WEST
1/4" = 1'-0"

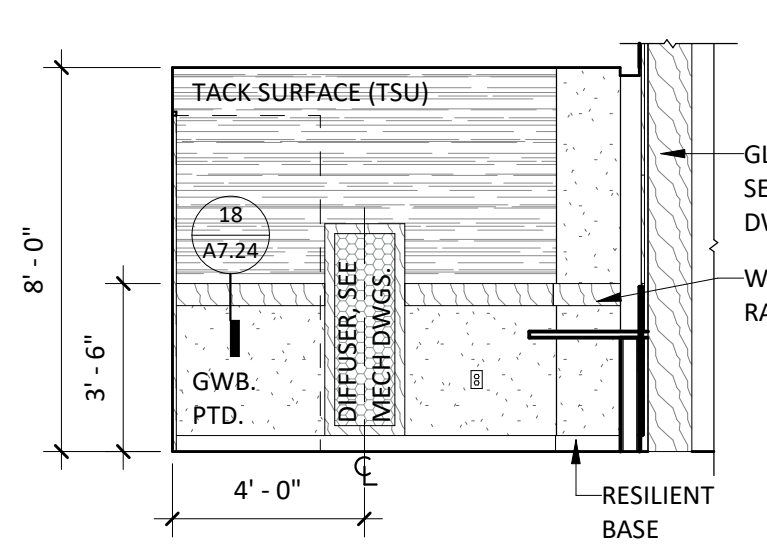


20 143 COA RECEPTION SOUTH
1/4" = 1'-0"

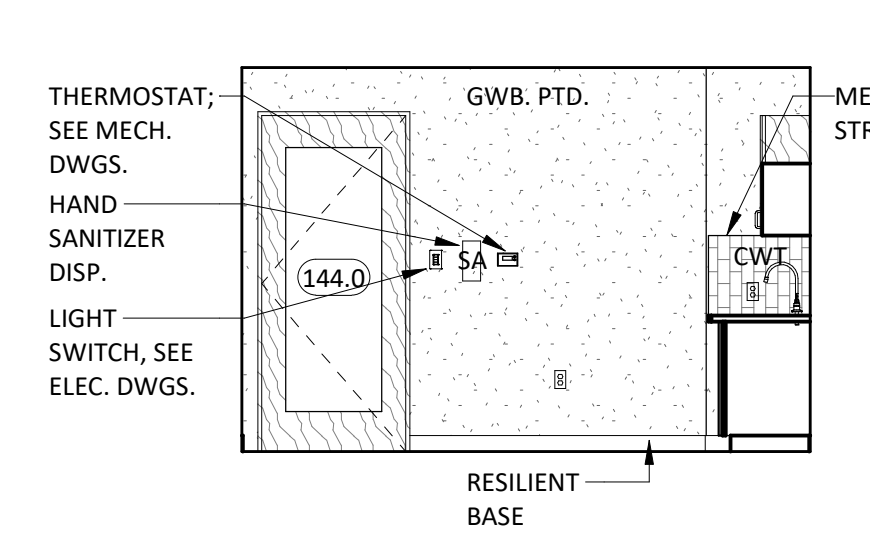


22 144 SHARED OFFICE EAST
1/4" = 1'-0"

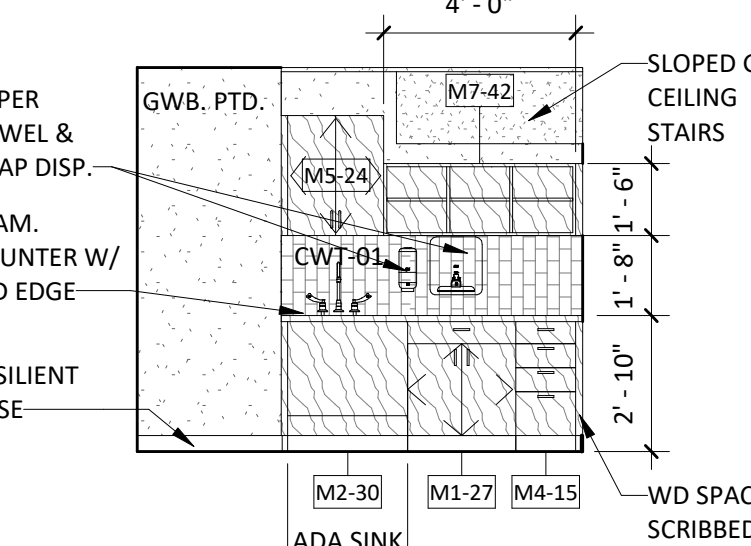


23 144 SHARED OFFICE SOUTH
1/4" = 1'-0"

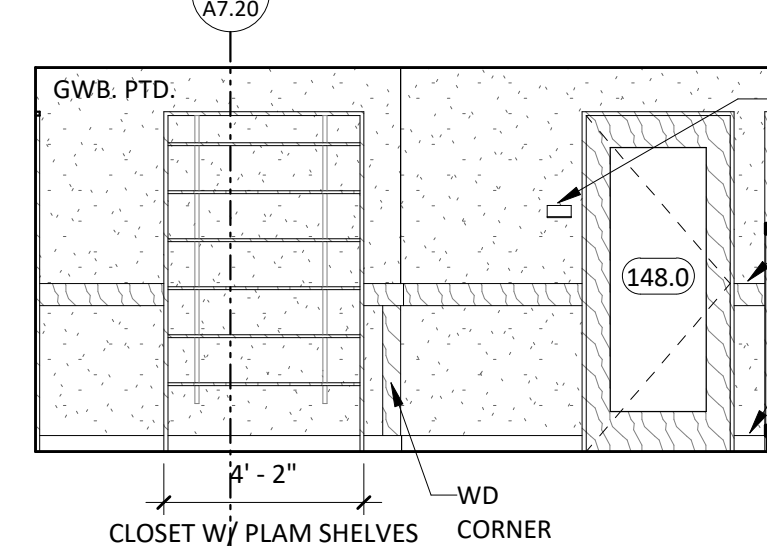


26 145 HALLWAY EAST
1/4" = 1'-0"

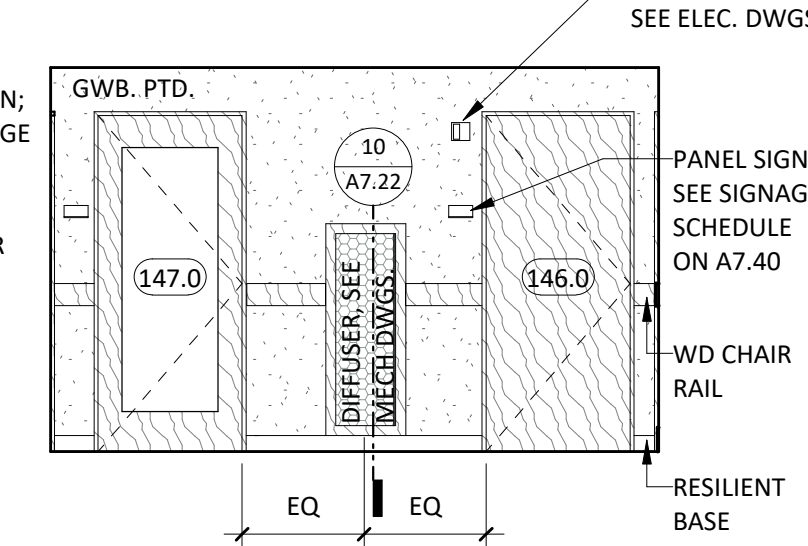


27 145 HALLWAY SOUTH
1/4" = 1'-0"

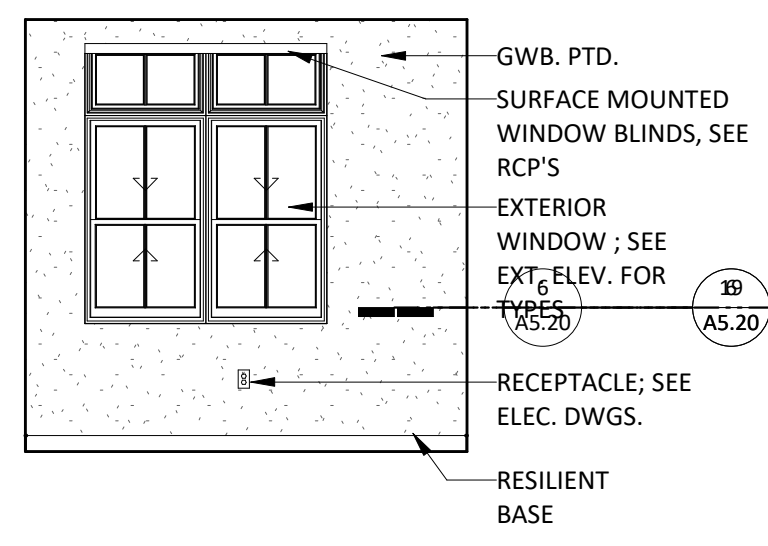


30 147 SOCIAL SERVICES EAST
1/4" = 1'-0"

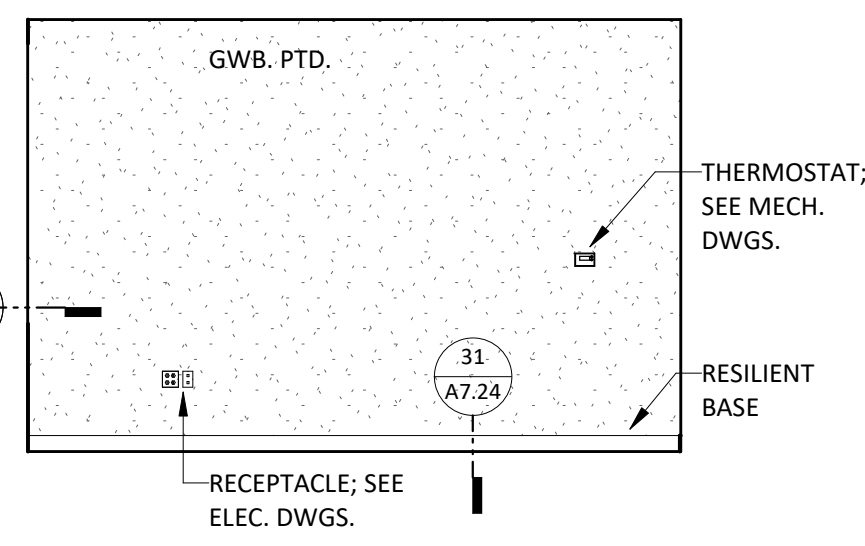


31 147 SOCIAL SERVICES SOUTH
1/4" = 1'-0"

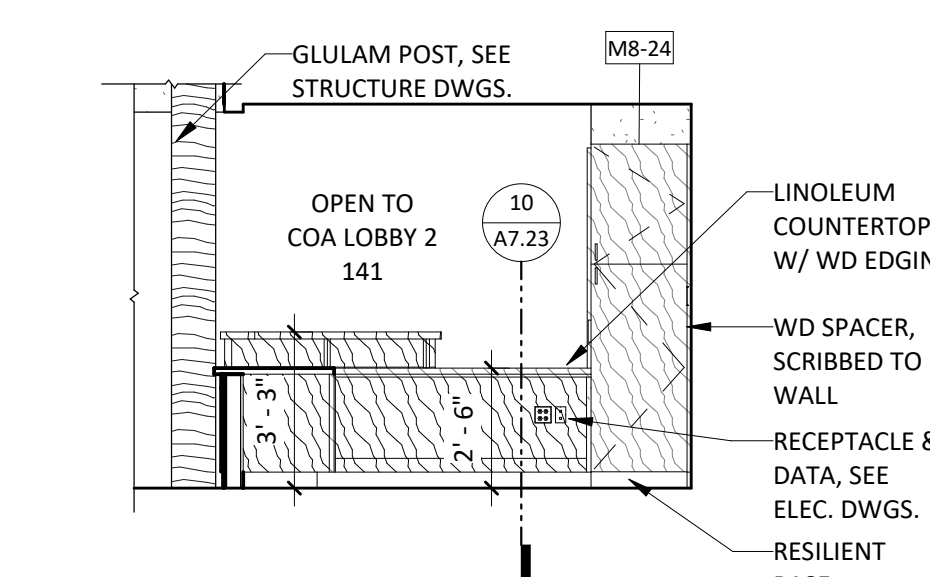


21 143 COA RECEPTION NORTH
1/4" = 1'-0"

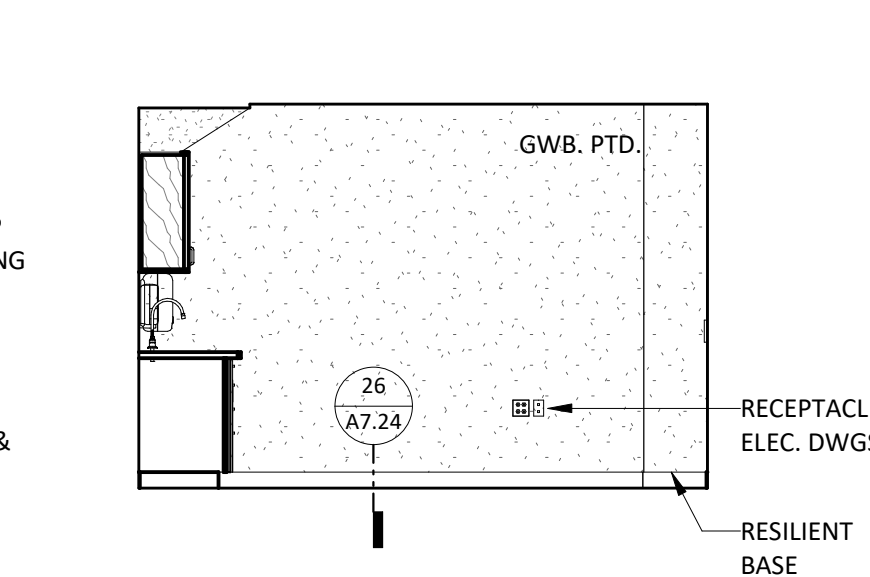


24 144 SHARED OFFICE WEST
1/4" = 1'-0"

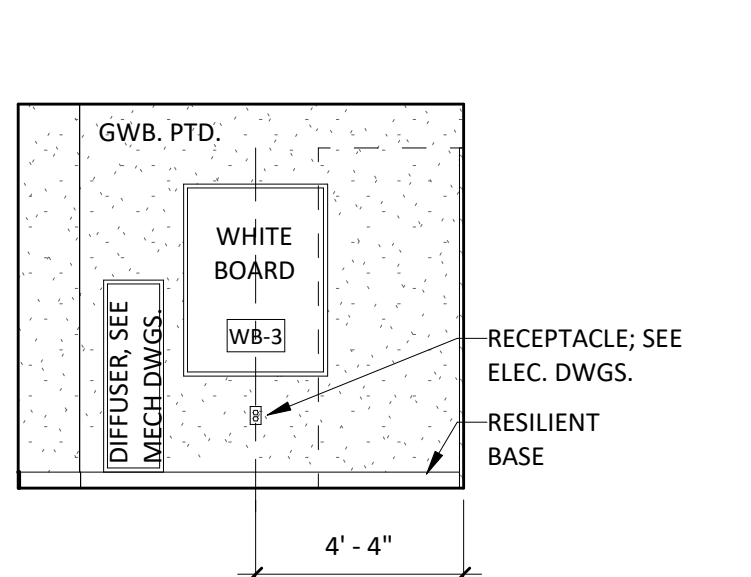


25 144 SHARED OFFICE NORTH
1/4" = 1'-0"

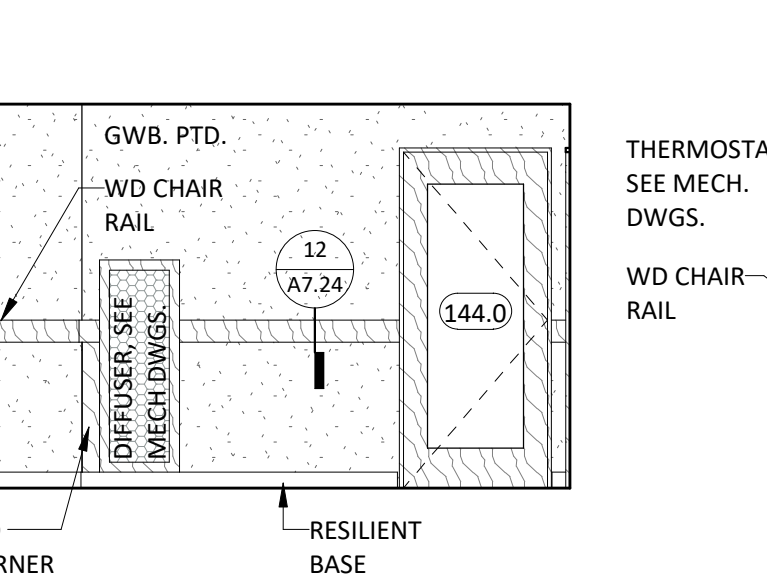


28 145 HALLWAY WEST
1/4" = 1'-0"

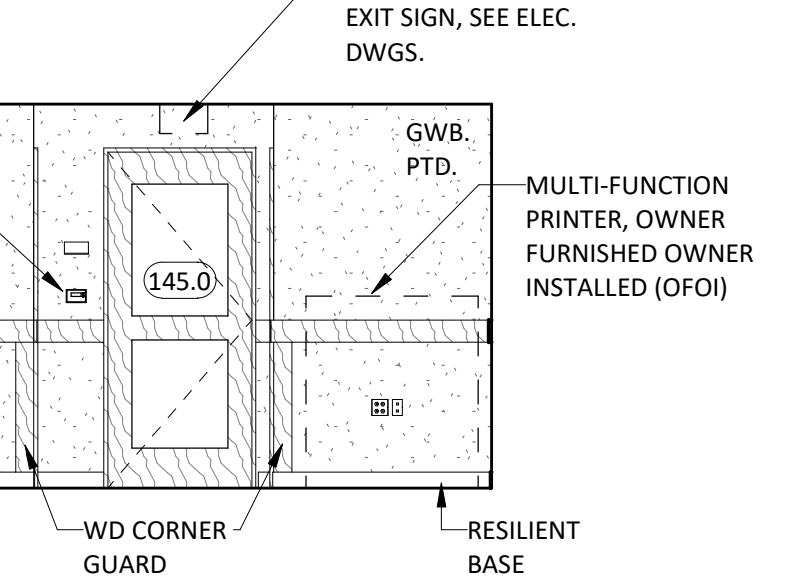

29 145 HALLWAY NORTH
1/4" = 1'-0"

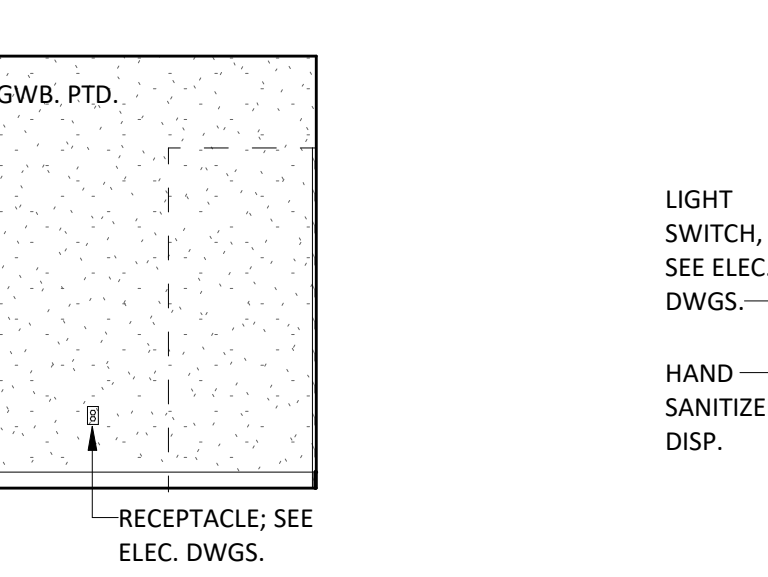

32 147 SOCIAL SERVICES WEST
1/4" = 1'-0"

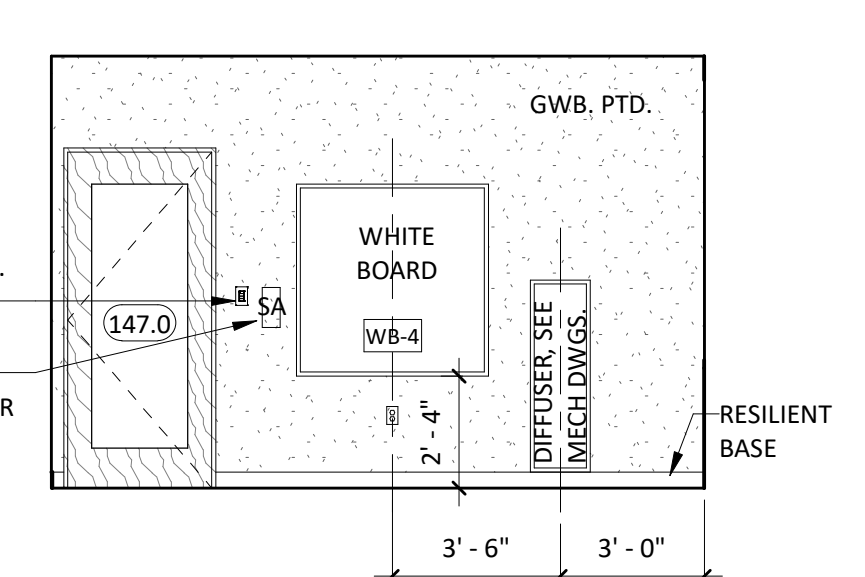

33 147 SOCIAL SERVICES NORTH
1/4" = 1'-0"

UPTON COMMUNITY CENTER
9 MILFORD STREET, UPTON, MA 01568
BIDDING

INTERIOR
ELEVATIONS

TITLE:
JOB NUMBER:
20-05
DRAWN BY:
TP
CHECKED BY:
BS
DATE:
9/8/2021
SCALE:
1/4" = 1'-0"
SHEET NO.:

A6.06



Turowski2 Architecture

P.O. Box 1290
313 Wareham Road
Marion, MA 02738


508.758.9777 phone
508.748.2444 fax

www.t2architecture.com
CONSULTANT:


STAMP:

REVISIONS:


No.	Description	Date
-----	-------------	------

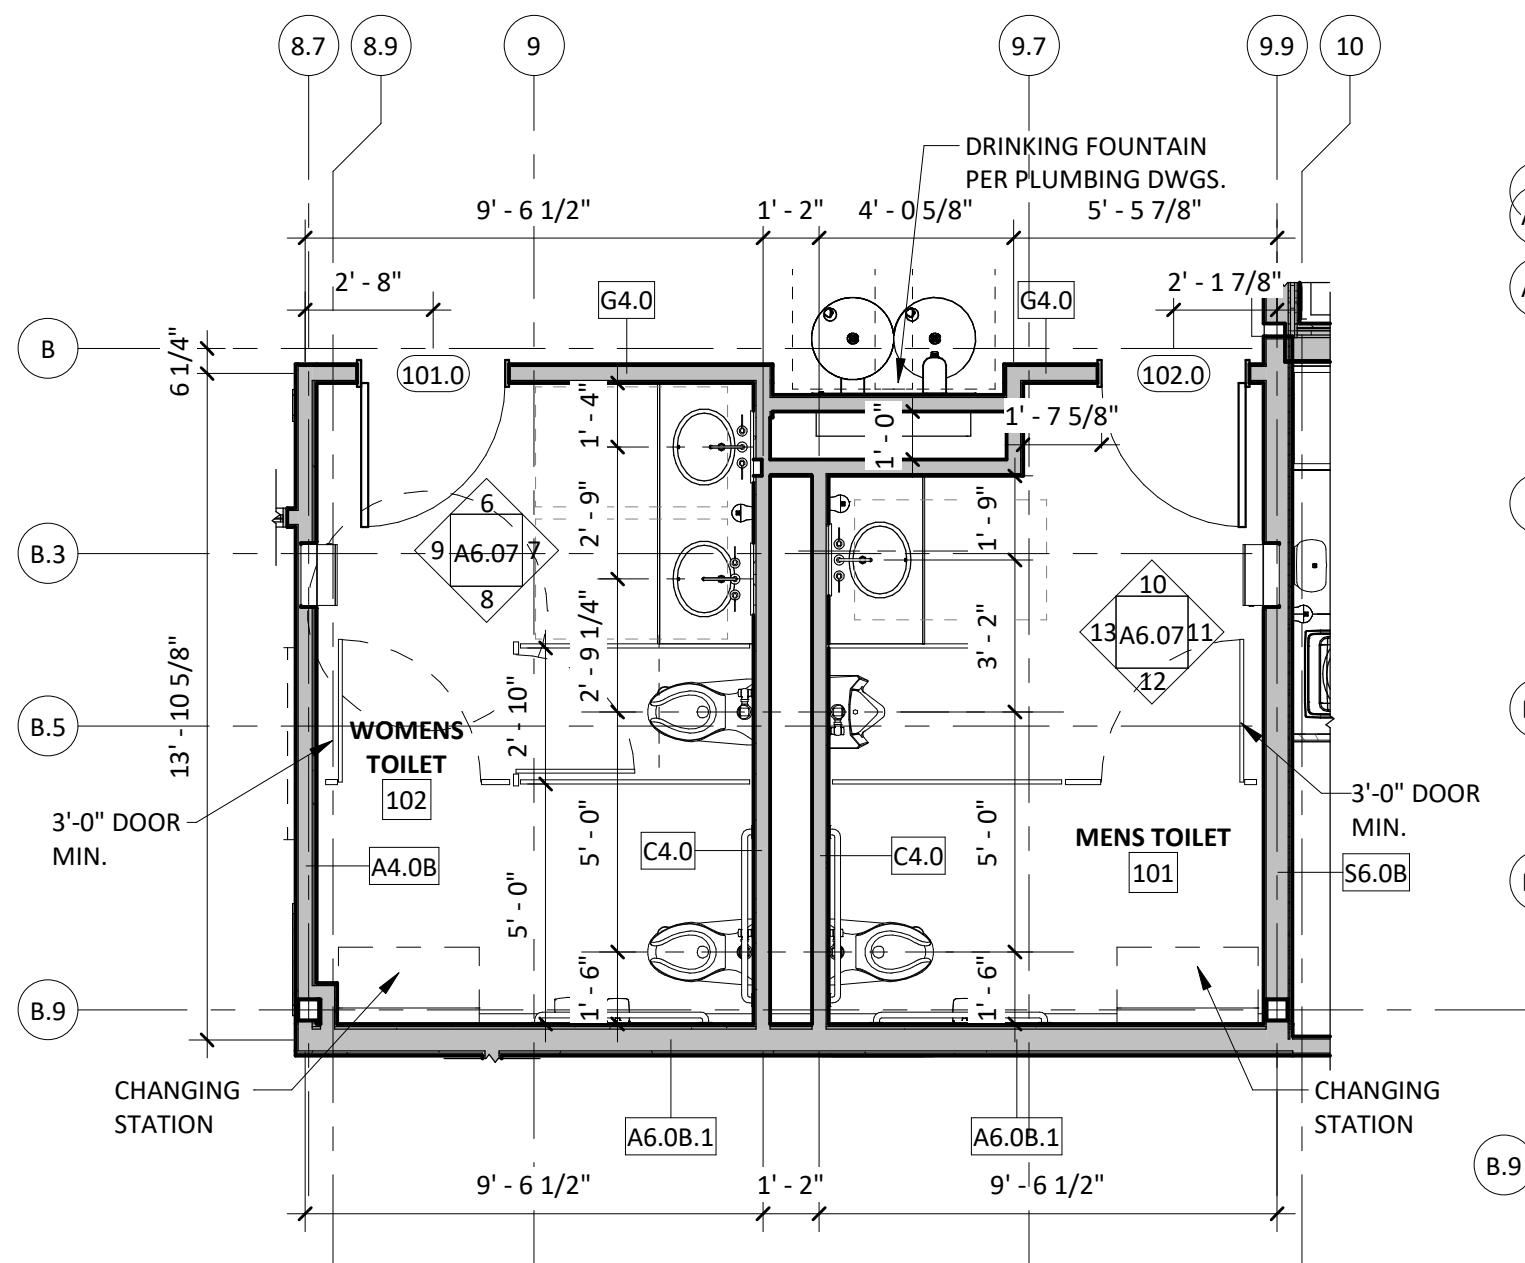


1 ENLARGED PLAN - TOILETS 101 & 102
1/4" = 1'-0"

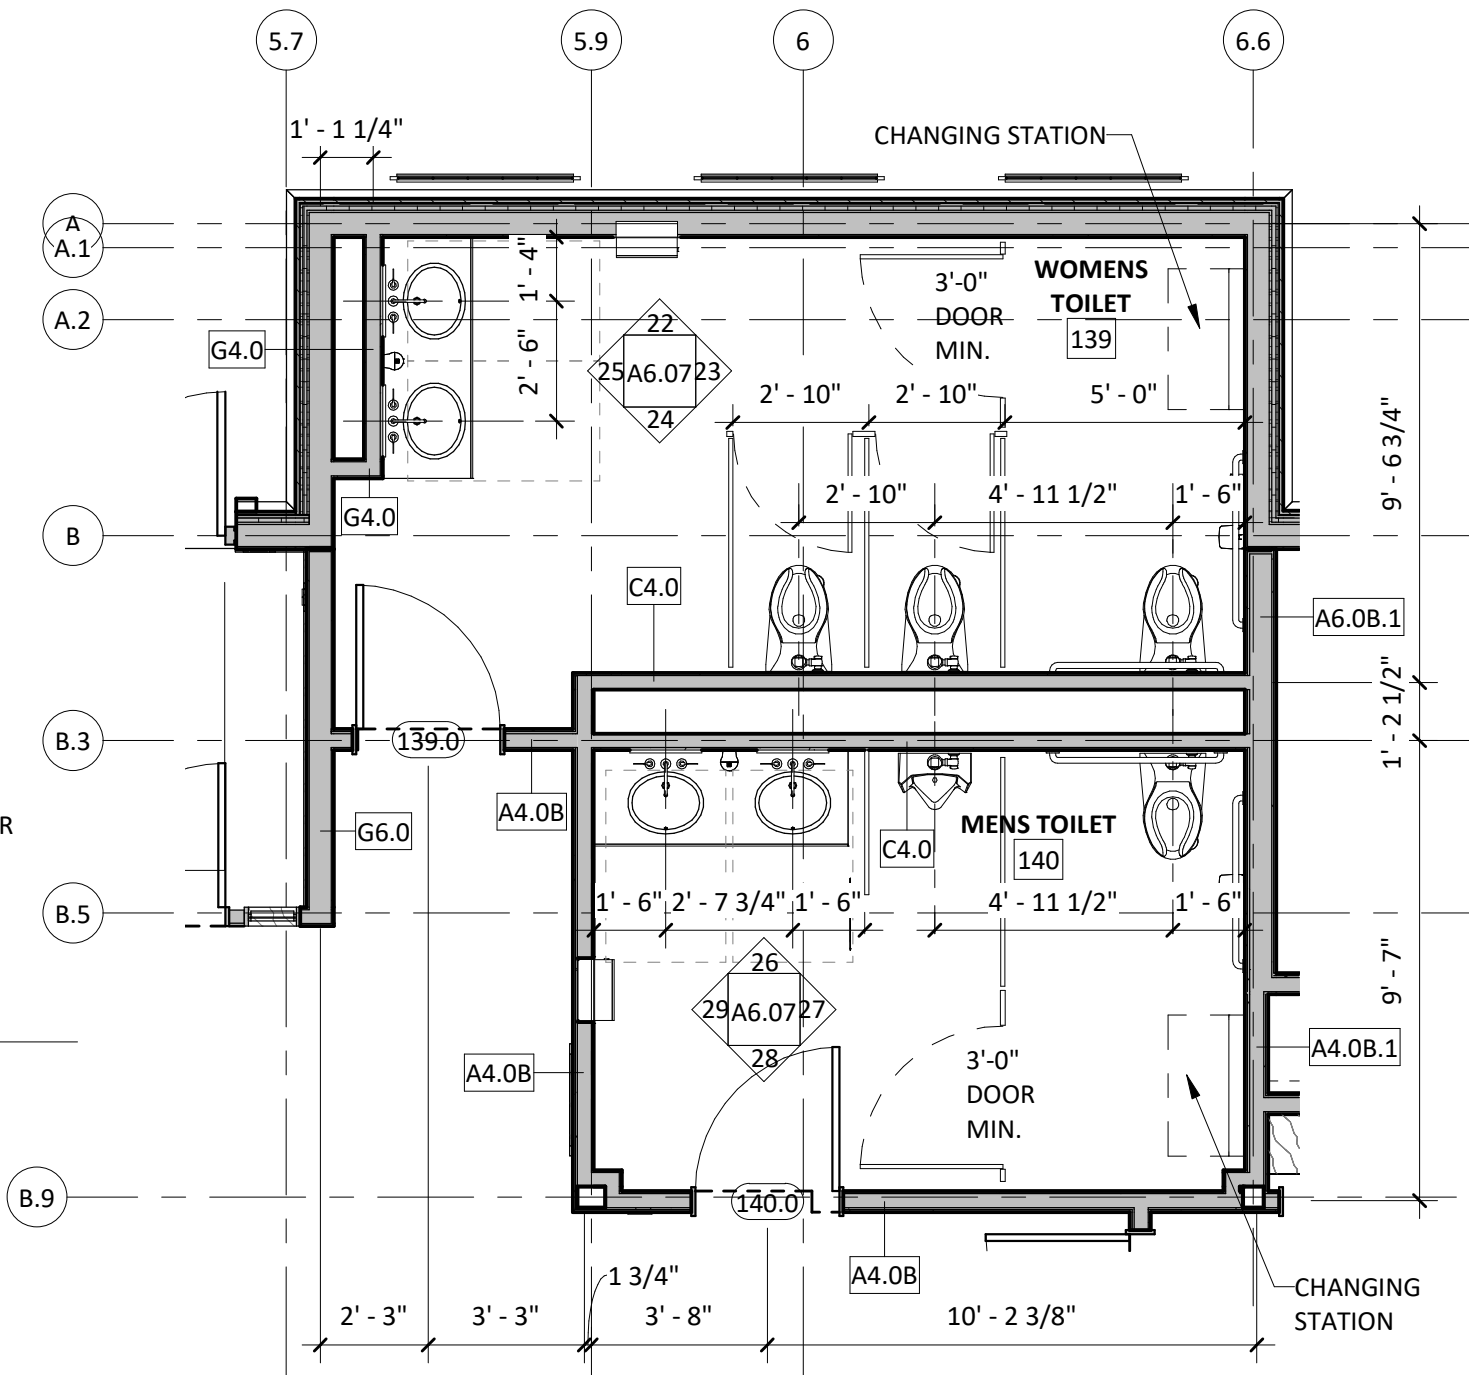


2 ENLARGED PLAN - TOILETS 139 & 140
1/4" = 1'-0"

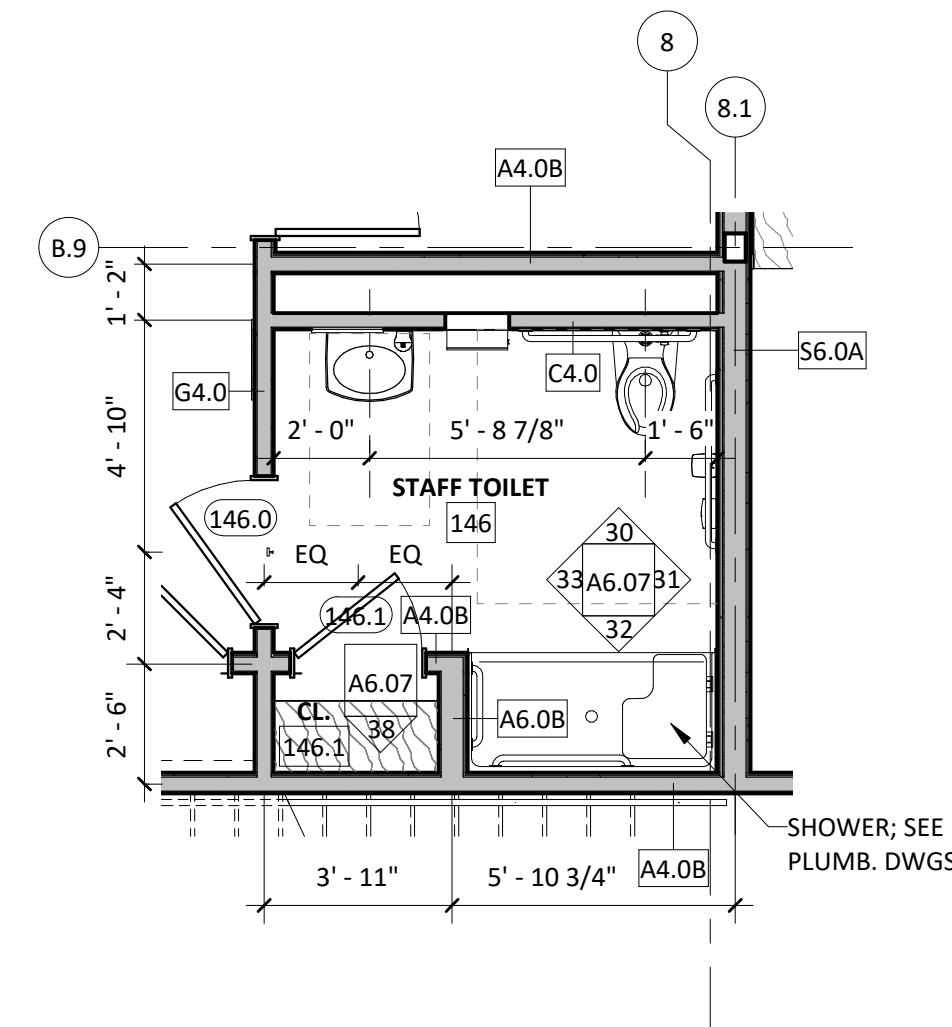



3 ENLARGED PLAN - STAFF TOILET 147
1/4" = 1'-0"

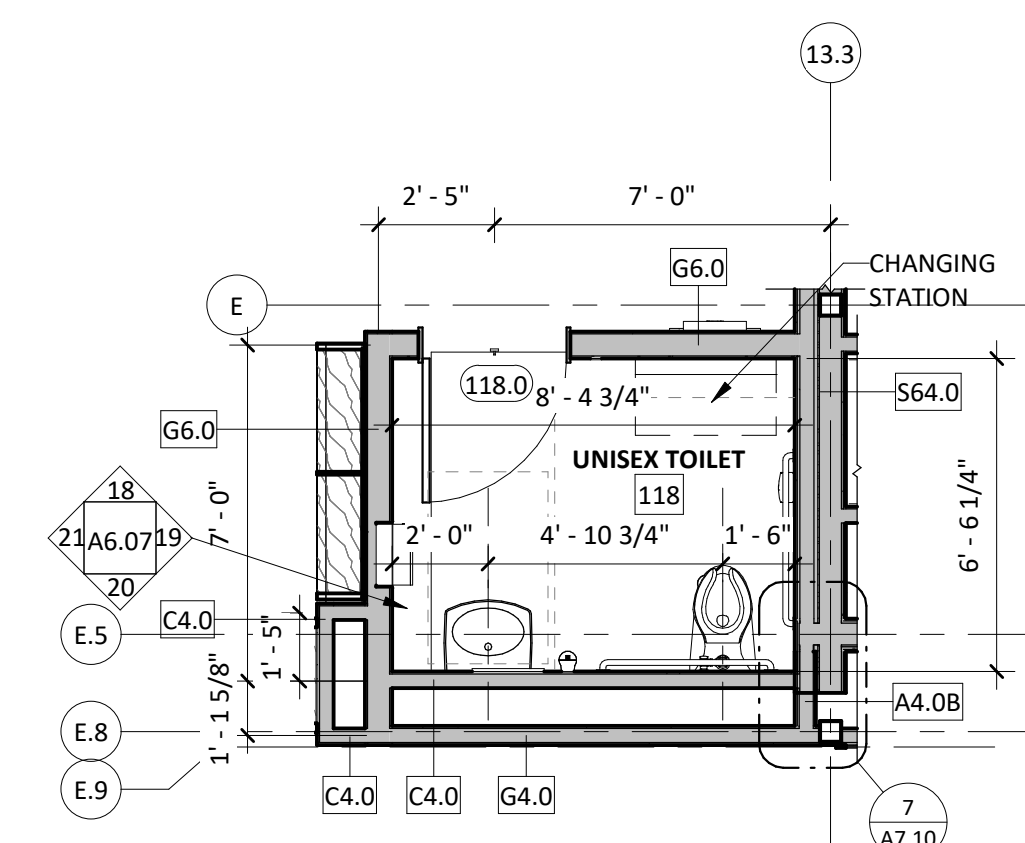


4 ENLARGED PLAN - UNISEX TOILET 118
1/4" = 1'-0"

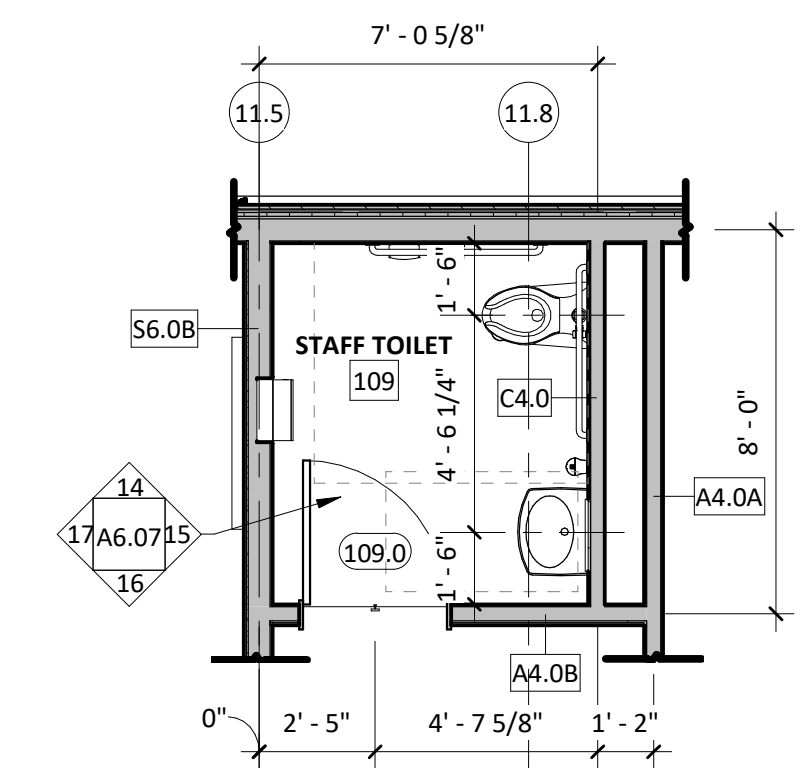


5 ENLARGED PLAN - STAFF TOILET 109
1/4" = 1'-0"

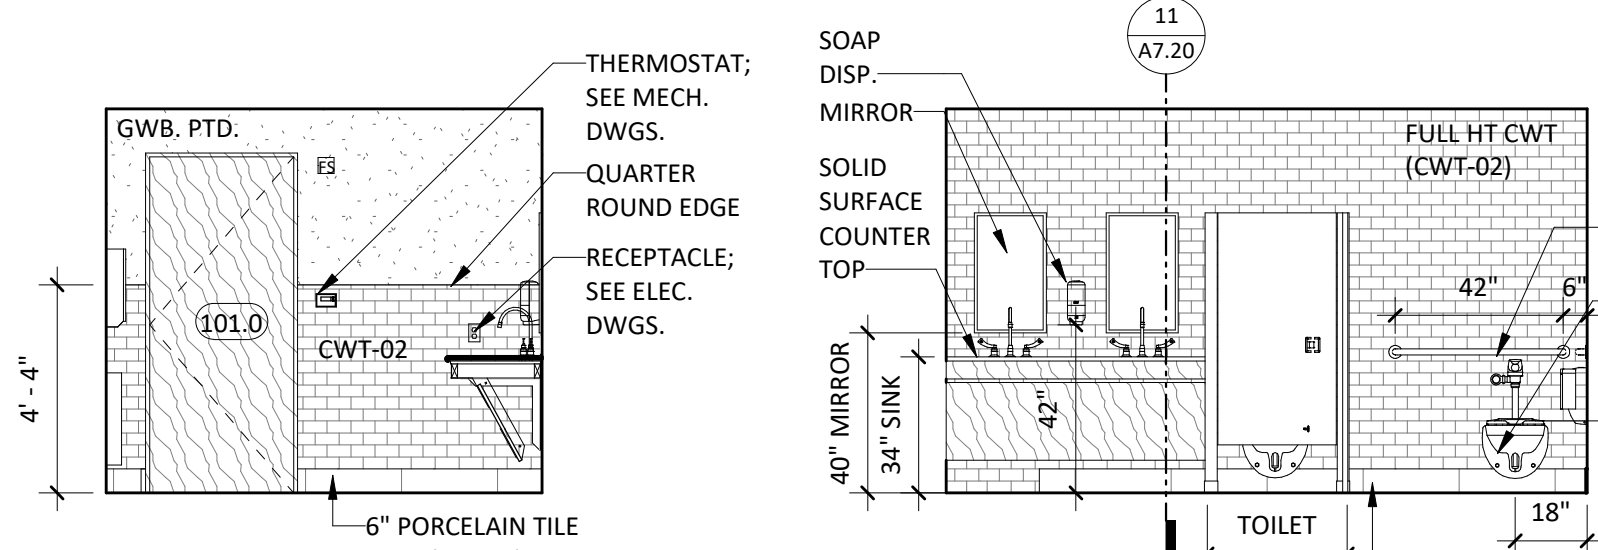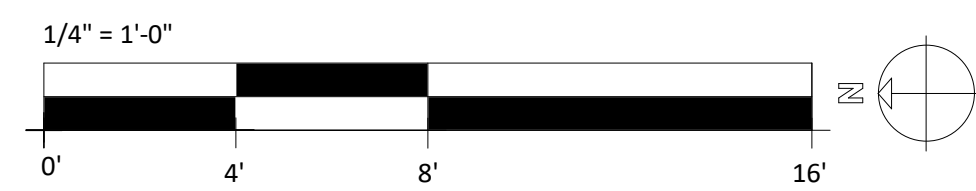


6 102 WOMENS TOILET EAST
1/4" = 1'-0"

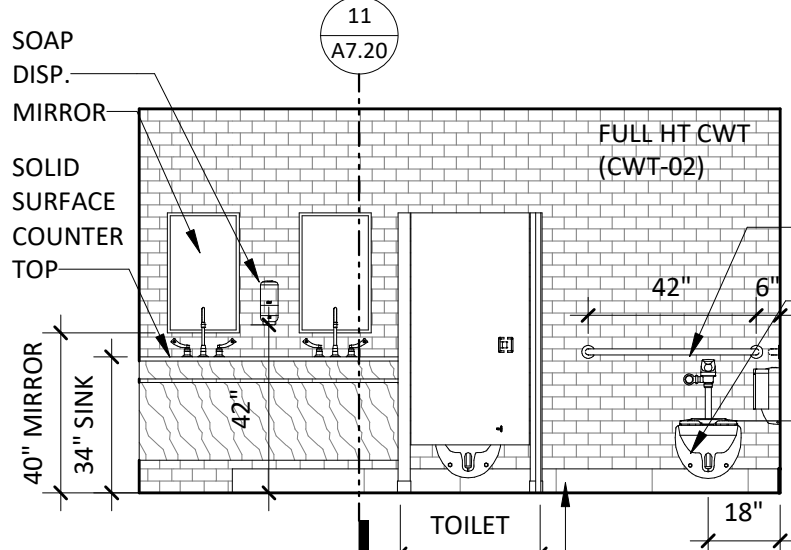


7 102 WOMENS TOILET SOUTH
1/4" = 1'-0"

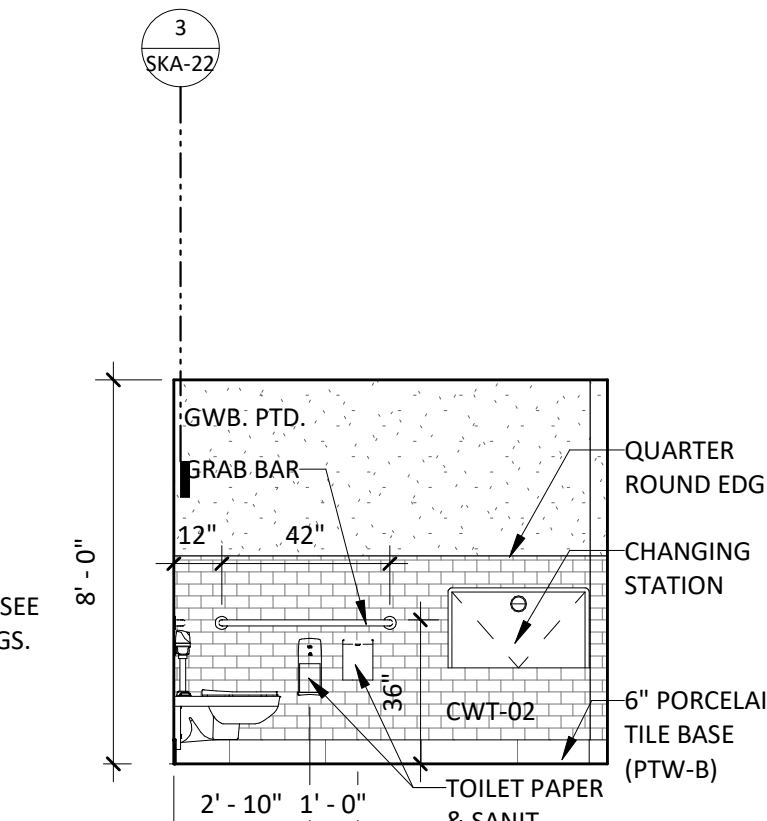


8 102 WOMENS TOILET WEST
1/4" = 1'-0"

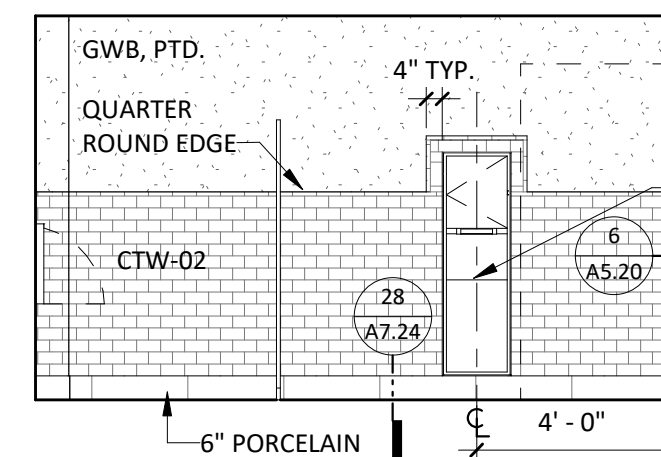


9 102 WOMENS TOILET NORTH
1/4" = 1'-0"

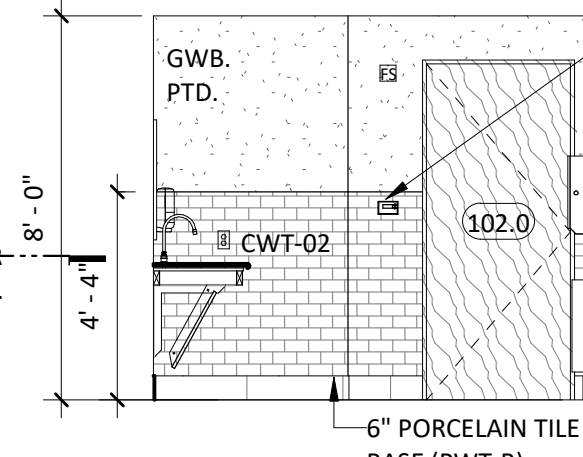


10 101 MENS TOILET EAST
1/4" = 1'-0"

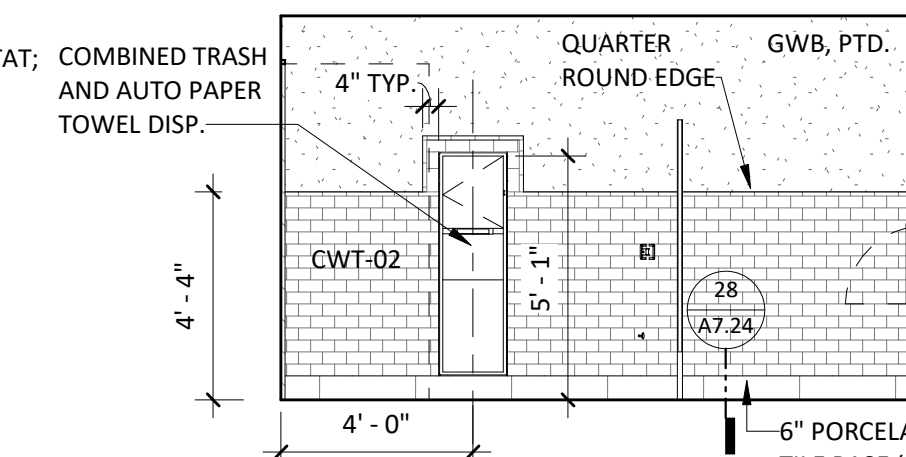


11 101 MENS TOILET SOUTH
1/4" = 1'-0"

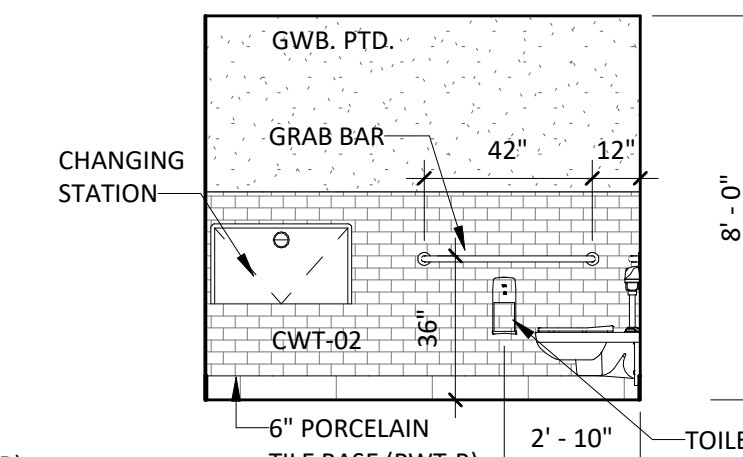


12 101 MENS TOILET WEST
1/4" = 1'-0"

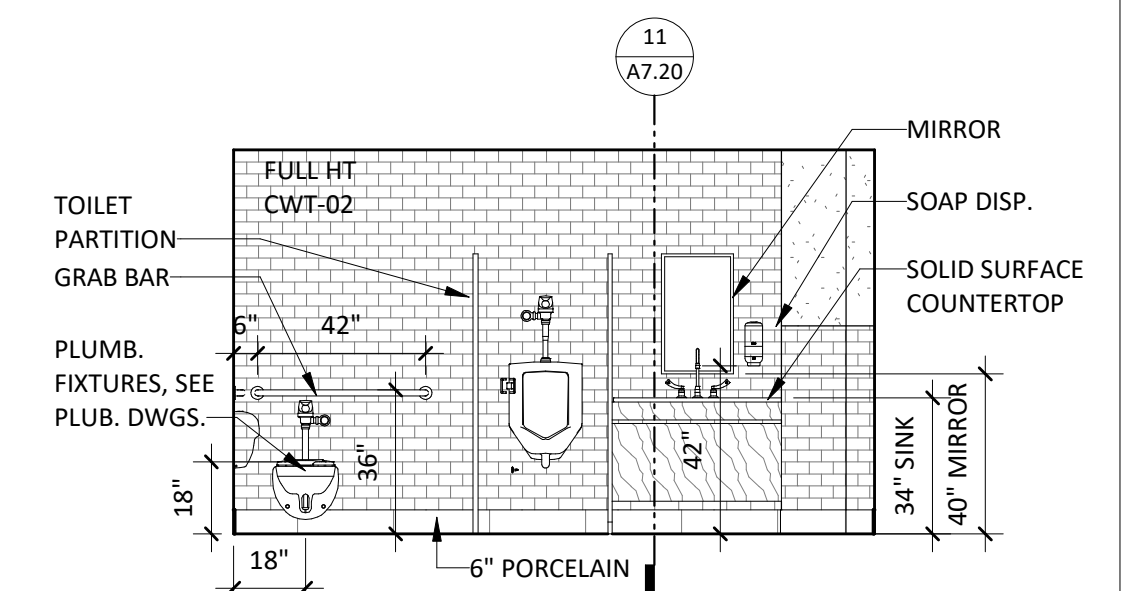


13 101 MENS TOILET NORTH
1/4" = 1'-0"

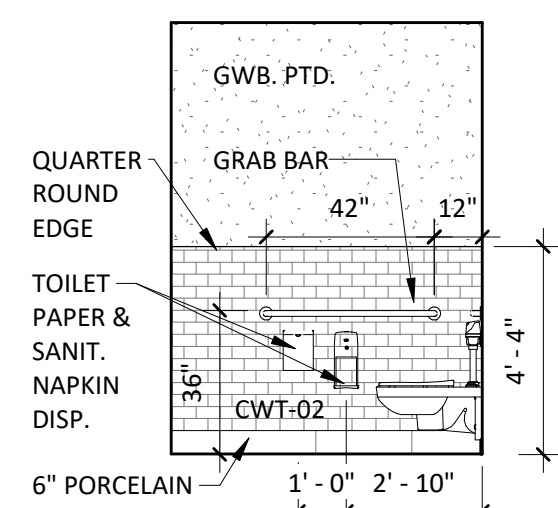


14 109 STAFF TOILET EAST
1/4" = 1'-0"

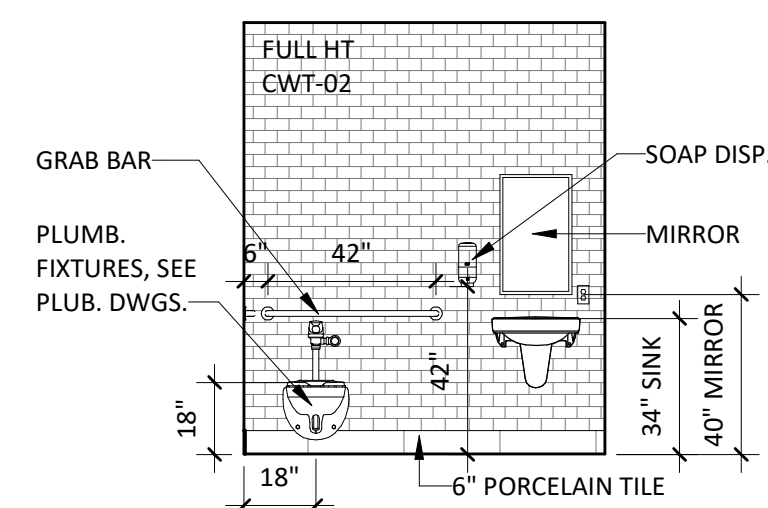


15 109 STAFF TOILET SOUTH
1/4" = 1'-0"

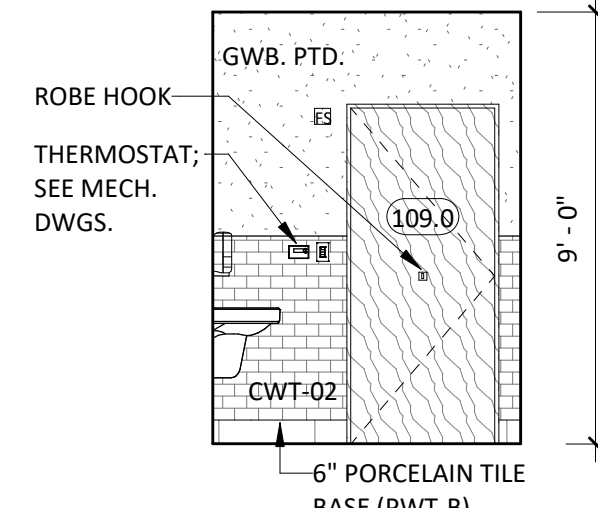


16 109 STAFF TOILET WEST
1/4" = 1'-0"

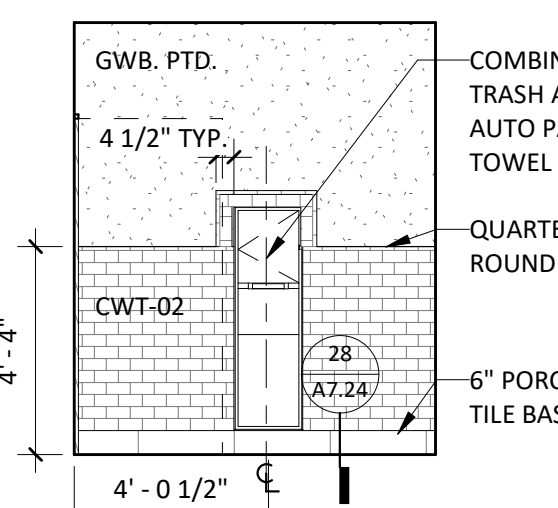


17 109 STAFF TOILET NORTH
1/4" = 1'-0"

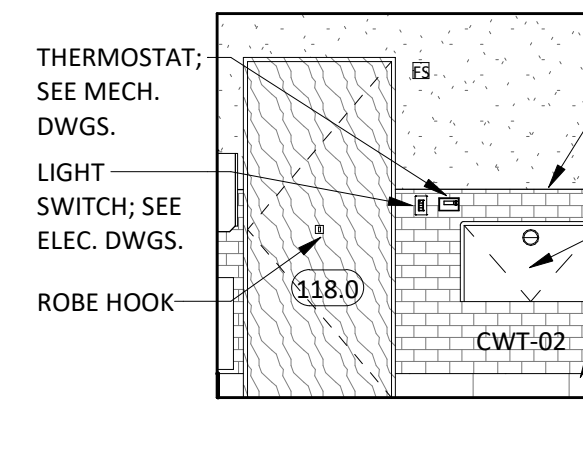


18 118 UNISEX TOILET EAST
1/4" = 1'-0"

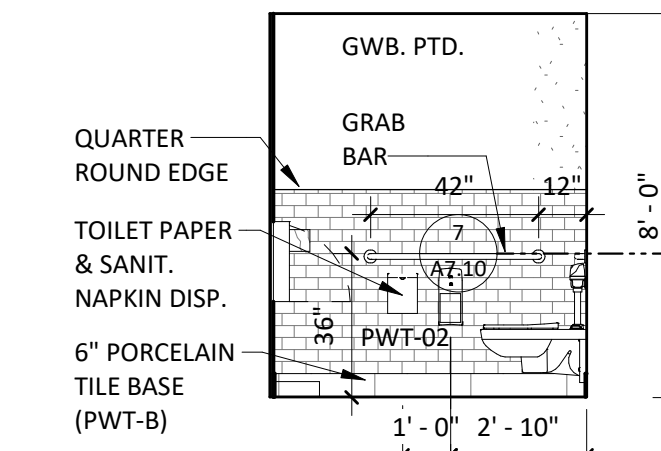


19 118 UNISEX TOILET SOUTH
1/4" = 1'-0"

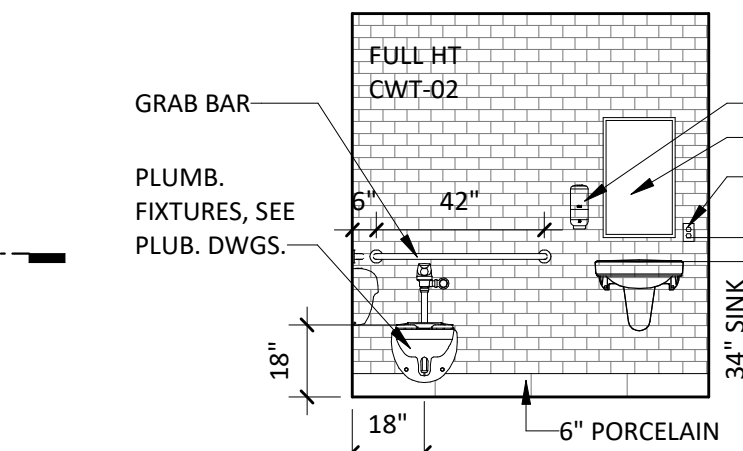


20 118 UNISEX TOILET WEST
1/4" = 1'-0"

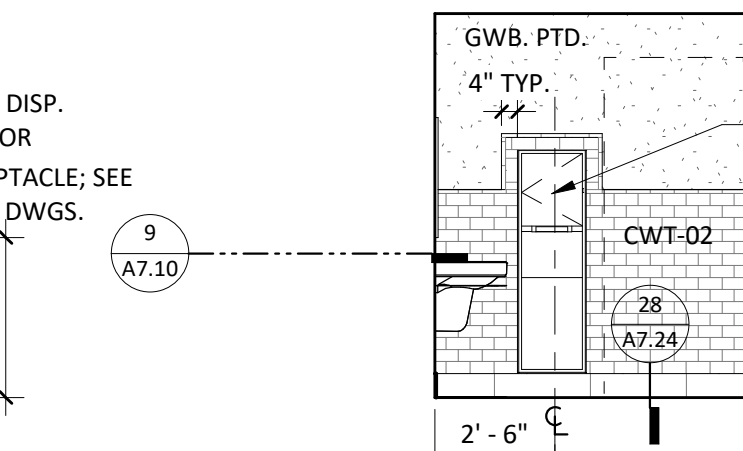


21 118 UNISEX TOILET NORTH
1/4" = 1'-0"

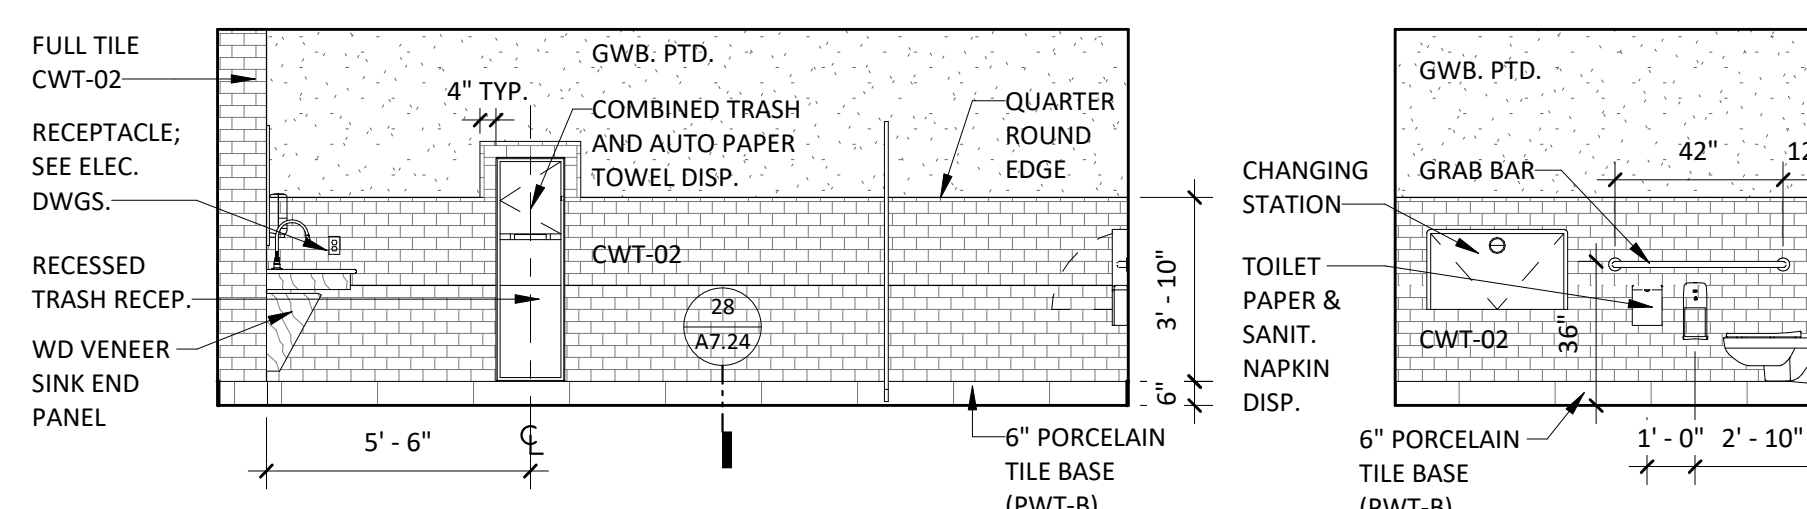


22 139 WOMENS EAST
1/4" = 1'-0"

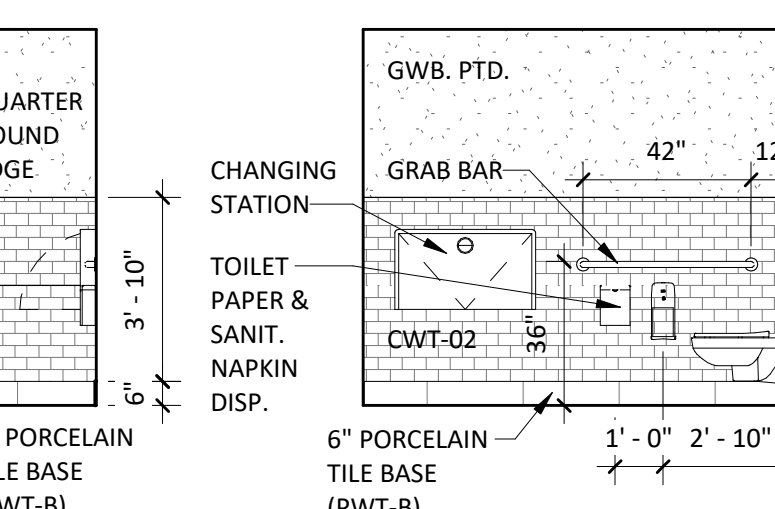


23 139 WOMENS SOUTH
1/4" = 1'-0"

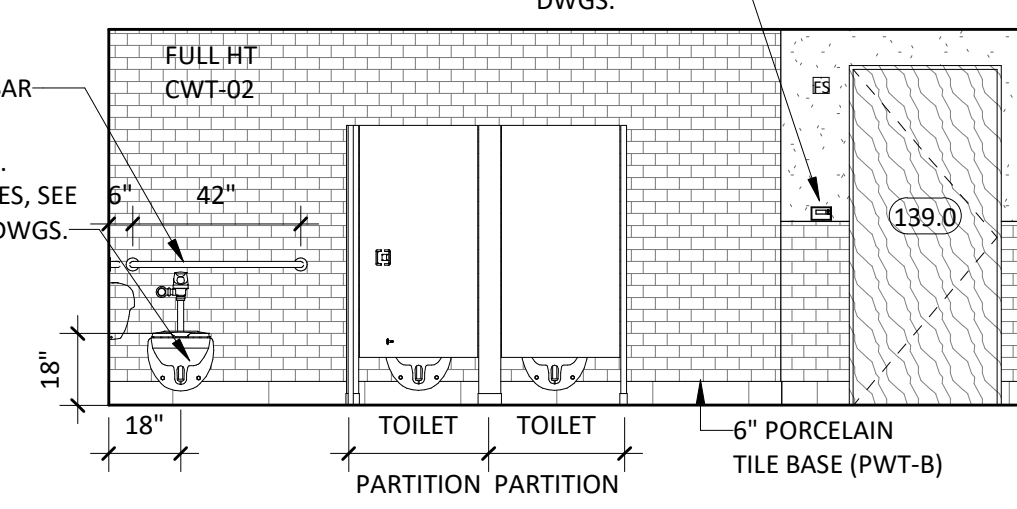


24 139 WOMENS WEST
1/4" = 1'-0"

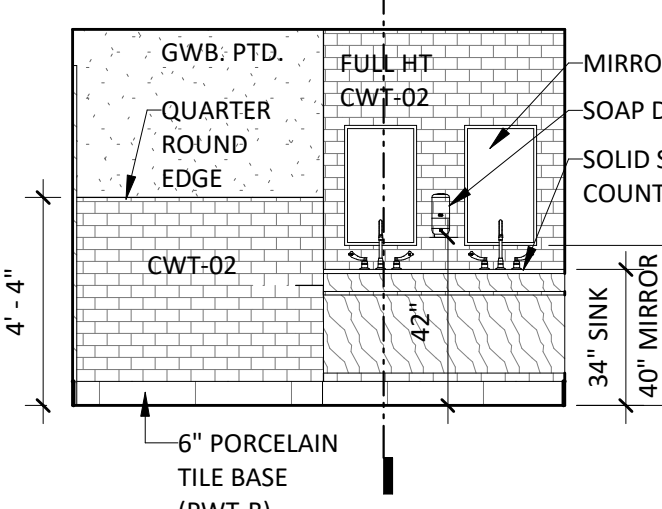


25 139 WOMENS NORTH
1/4" = 1'-0"

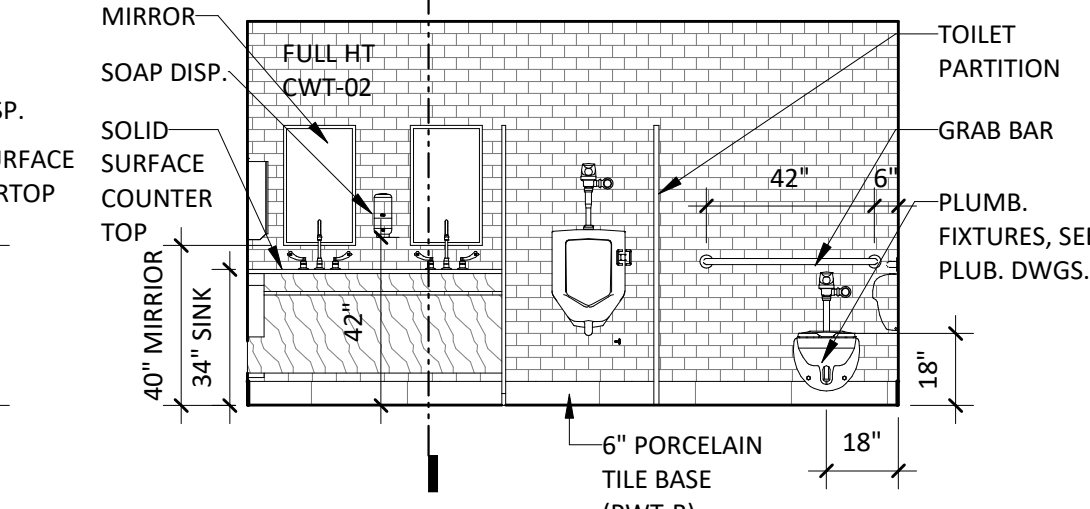


26 140 MENS EAST
1/4" = 1'-0"

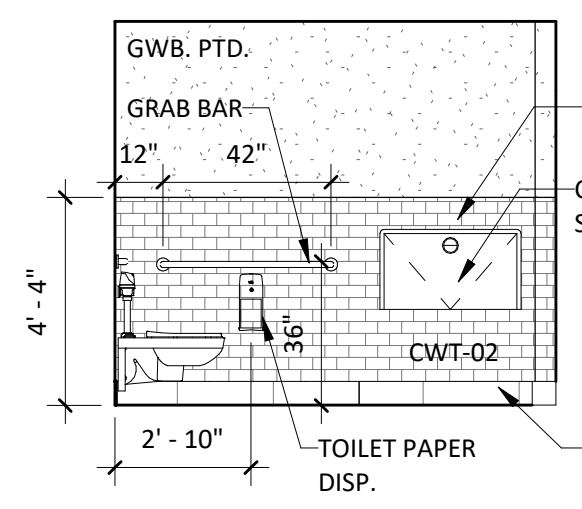


27 140 MENS SOUTH
1/4" = 1'-0"

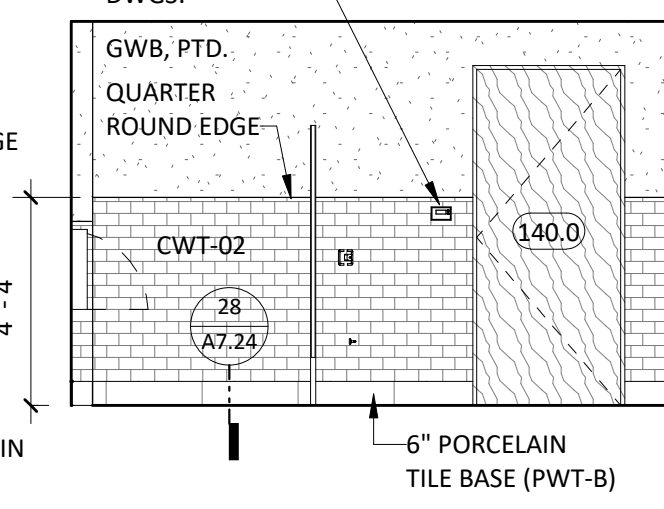


28 140 MENS WEST
1/4" = 1'-0"

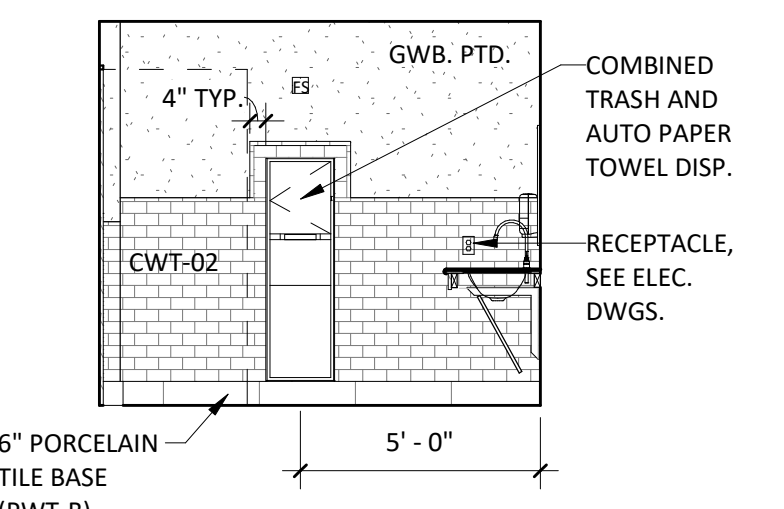


29 140 MENS NORTH
1/4" = 1'-0"

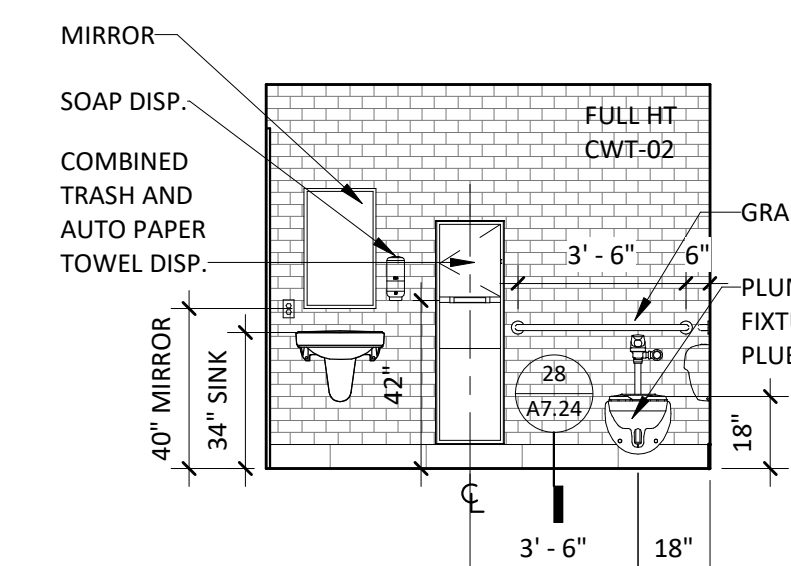


30 146 STAFF TOILET EAST
1/4" = 1'-0"

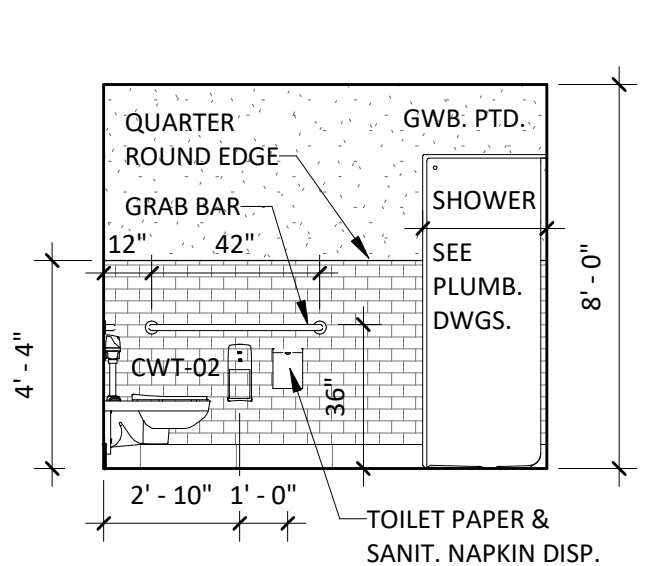


31 146 STAFF TOILET SOUTH
1/4" = 1'-0"

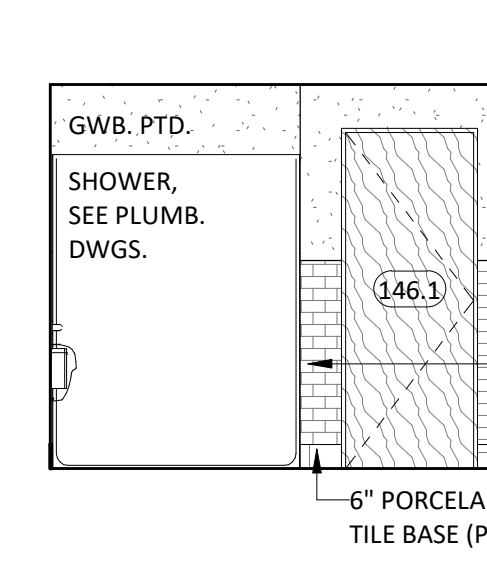


32 146 STAFF TOILET WEST
1/4" = 1'-0"

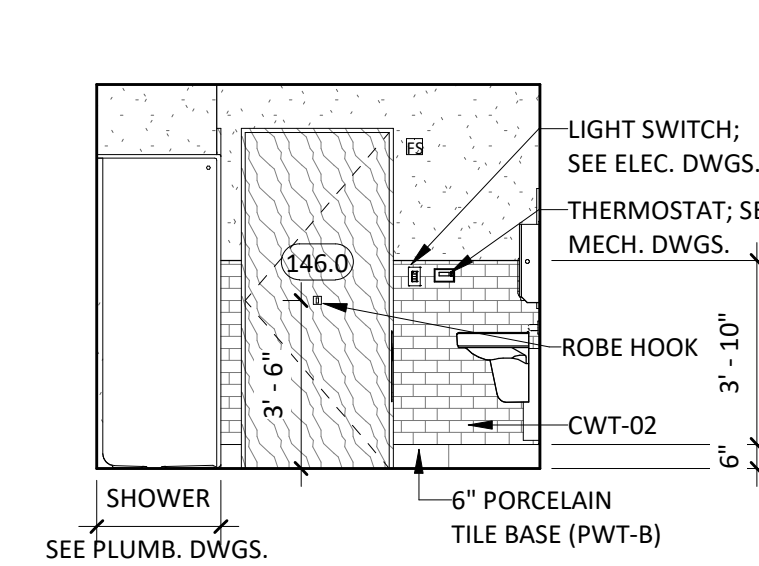


33 146 STAFF TOILET NORTH
1/4" = 1'-0"

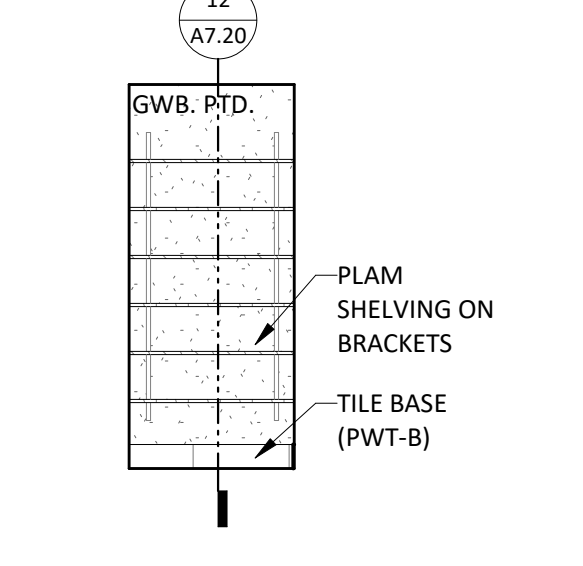


38 146.1 CL WEST
1/4" = 1'-0"

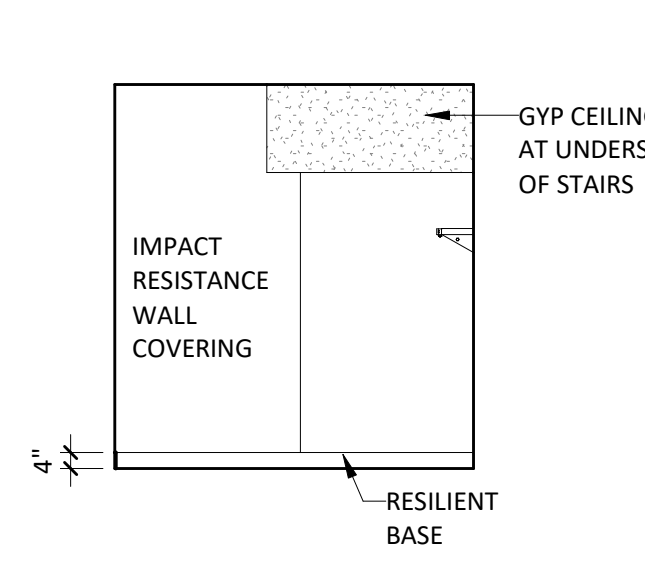


34 113 CUST. CL. EAST
1/4" = 1'-0"

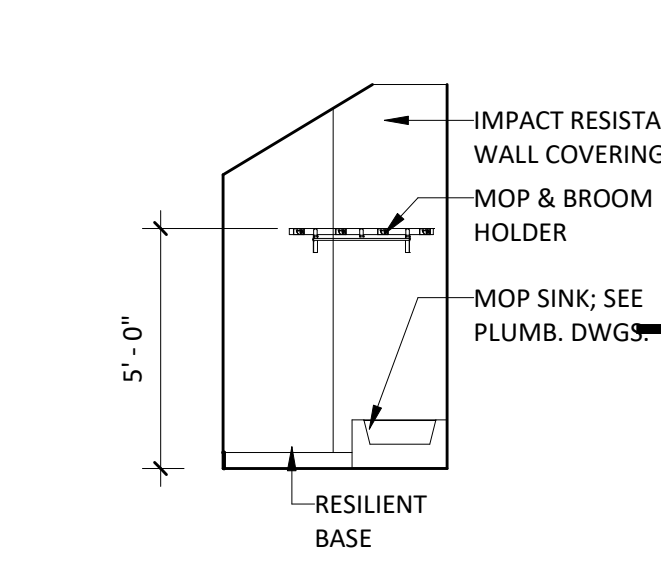

35 113 CUST. CL. SOUTH
1/4" = 1'-0"

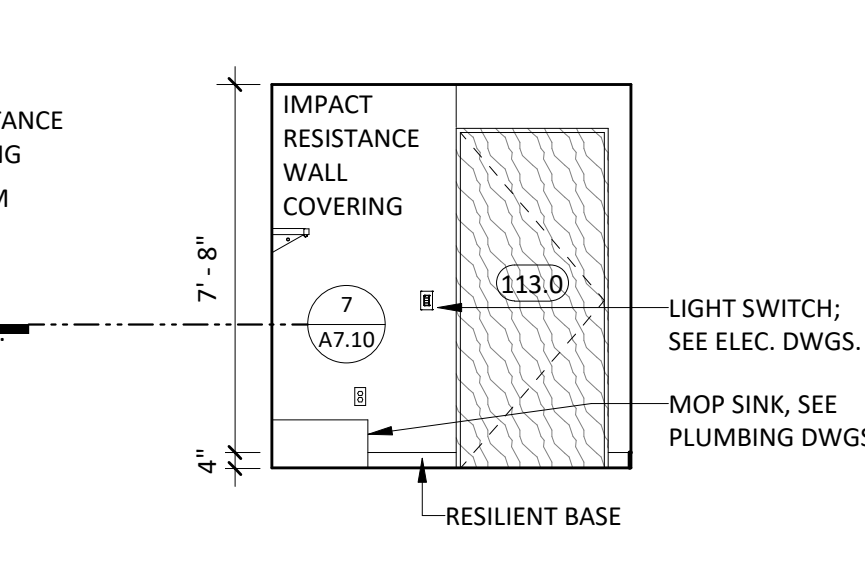

36 113 CUST. CL. WEST
1/4" = 1'-0"

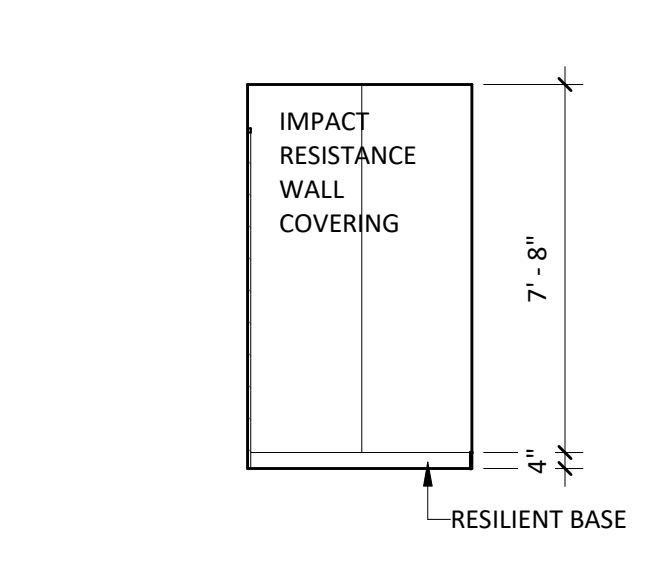

37 113 CUST. CL. NORTH
1/4" = 1'-0"

NOTE: SEE A6.01 FOR INTERIOR LEGENDS, KEYS, NOTES, AND MOUNTING HEIGHTS

UPTON COMMUNITY CENTER
9 MILFORD STREET, UPTON, MA 01568
BIDDING

RESTROOM
INT. ELEV. &
ENLARGED
PLANS

JOB NUMBER:
20-05

DRAWN BY:
TP

CHECKED BY:
BS

DATE:
9/8/2021

SCALE:
1/4" = 1'-0"

SHEET NO.:

A6.07